COPY RIGHT OF THIS DRAWING BELONGS TO M/S S.S CONSULTANTS AND SHOULD NOT BE USED FOR ANY PURPOSE OTHER THAN SPECIFIED WITHOUT PRIOR PERMISSION.

NOTES

1. ALL DIMENSIONS ARE IN MILLIMETRES UNLESS OTHERWISE MENTIONED IN DRAWING.
2. CORRELATE WITH THE RELEVANT DRAWINGS FOR THE NECESSARY DETAILS.
3. ANY DISCREPANCY SHALL BE BROUGHT TO THE NOTICE OF CONSULTANTS.

NORTH

LEGEND

MANHOLE
GULLY TRAP
C.I. SOIL WASTE PIPE
C.I. WASTE WATER PIPE
WATER LINE
W.W. LINE
S.W. LINE
DOWN TAKE PIPE
N.T. NAHANI TRAP
F.T. FLOOR TRAP
INDIAN WATER CLOSET
EUROPEAN WATER CLOSET

1. ALL SANITARY PIPE LINES MORE THAN OR EQUAL TO 75MMØ, SHALL BE SWR "U" RING JOINTED C.I. PIPES.
2. ALL INTERNAL WATER SUPPLY PIPES ARE SCHEDULE- G.I. "B" CLASS PIPES WITH APPROVED BRAND G.I.FITTINGS UNLESS OTHERWISE SPECIFIED.
3. MEDIUM GRADE G.I.PIPE SHALL BE USED FOR TERRACE LEVEL WATER ROUTING, INLET TO OVERHEAD TANK AND OUTLET PIPE BURIED UNDER GROUND.
4. IF THE DISTANCE BETWEEN OUT LET TO MANHOLES IS TOO LONG PROVIDE INSPECTION CHEMBER IN BETWEEN.
5. IF THE INVERT LEVEL OF MANHOLE FROM THE FORMED GROUND LEVEL IS

A. LESS THAN 0.75M-	PROVIDE INSPECTION CHAMBER (600x600)
B. BETWEEN 0.75M-1.00M	PROVIDE INSPECTION CHAMBER (800x800)
C. BETWEEN 1.00M-2.50M	PROVIDE INSPECTION CHAMBER (1200x900)
D. MORE THAN 2.50M-	PROVIDE CIRCULAR MANHOLE

6. WHILE RUNING THE MAIN GI PIPE CONNECTING INTERNAL TAPS CARE SHALL BE TAKEN NOT TO CHISEL THE COLUMN & IF NECESSARY IT MAY BE RUN ON THE SURFACE COLUMNS AND LOCALLY PLASTERED AS PATTI AND IN TILES ALSO A PATTI WILL BE SEEN
7. IN G.F. 100Ø S.W.P.(SOIL WASTE PIPE)SHALL BE DIRECTLY CONNECTED TO NEAREST MANHOLE / INSPECTION CHAMBER

JOINERY SCEHEDULE

TYPE	NAME	SIZE	G.F.	F.F.	S.F.	T.F.
WOODEN DOORS	WD3	1000x2100	4	4	4	-
WOODEN DOORS	WD4	900x2100	8	8	8	1
WOODEN DOORS	WD5	750x2100	12	12	12	-
PRE PAINTED STEEL WINDOWS	PW2	1800x1200	5	5	5	-
PRE PAINTED STEEL WINDOWS	PW6	1200x1200	8	8	8	-
PRE PAINTED STEEL WINDOWS	PW7	900x1200	3	3	3	-
PRE PAINTED STEEL WINDOWS	PW9	1200x900	4	4	4	-
PRE PAINTED STEEL WINDOWS	PW10	900x900	3	3	3	-
PRE PAINTED STEEL VENTILATOR	PV2	600x500	4	4	4	-

REV	DATE	DESCRIPTION	CHKD.BY	REFERENCE
4				
3				
2				
1	09-12-2007	CHANGES AS PER STRUCTURAL DESIGNS.	S.S RAO	C.E

AREAS

FLOORS	AREA IN Sq.Mts	No.of Units per Floor	Plinth area of each Unit in Sq.Mts
G.F	334.80	4	72.06
F.F	334.80	4	72.06
S.F	334.80	4	72.06
TOTAL	1004.40	12	216.18

Status :

ARCHITECTURAL WORKING DRAWING

Project :

RAJIV GANDHI INSTITUTE OF MEDICAL SCIENCES (RIMS) AT ADILABAD, T.S.

Title :

NON TEACHING STAFF QUARTERS FLOOR PLANS, TERRACE PLAN & TOILET DETAILS.

Client :

TELANGANA MEDICAL SERVICES INFRASTRUCTURE DEVELOPMENT CORPORATION
(An Enterprise of Government of Telangana)
DM & HS CAMPUS
SULTAN BAZAR, KOTI, HYDERABAD.

Consultants:

S.S.CONSULTANTS
PROJECT CONSULTANTS
#17&9, JABBAR BUILDINGS,
BEGUMPET, HYDERABAD-16
PH: 66310240, 66310954.
FAX NO: 040-66312949.
email: sscons17and9@rediffmail.com

DATE	SCALE	DRAWN BY
20-12-2007	1:100	LAXMI.V

DESIGNED BY	CHKD.BY
N.V.S RAO	S.S RAO

DRG.NO:-SS/TMSIDC/RIMS-ADILABAD/NON TEACHING STAFF QUARTERS/PLANS-12 REV.

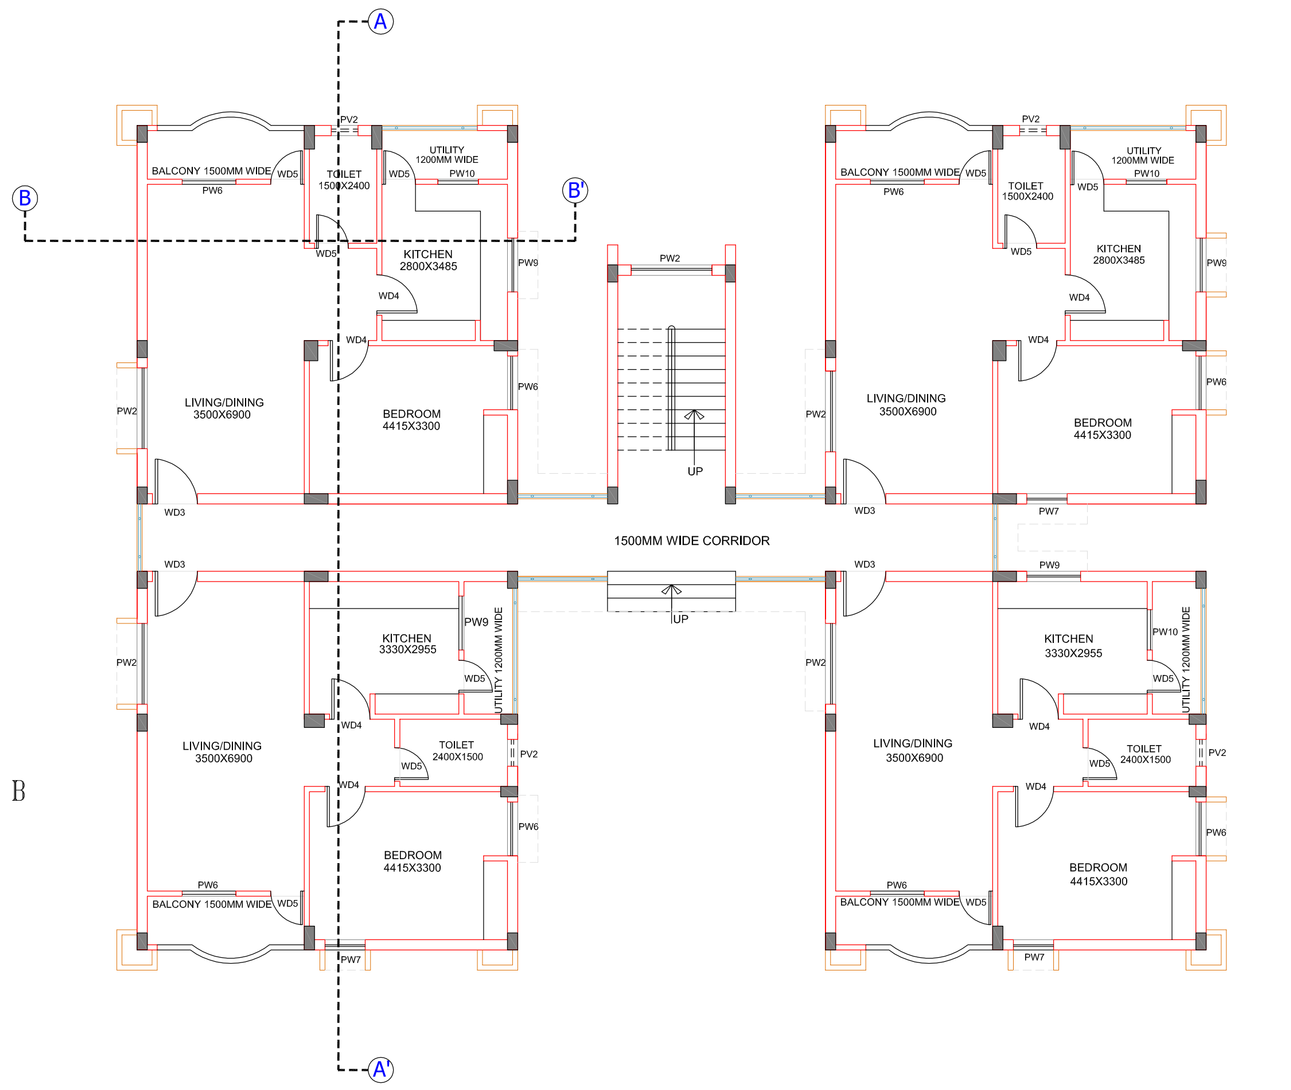

GROUND FLOOR PLAN

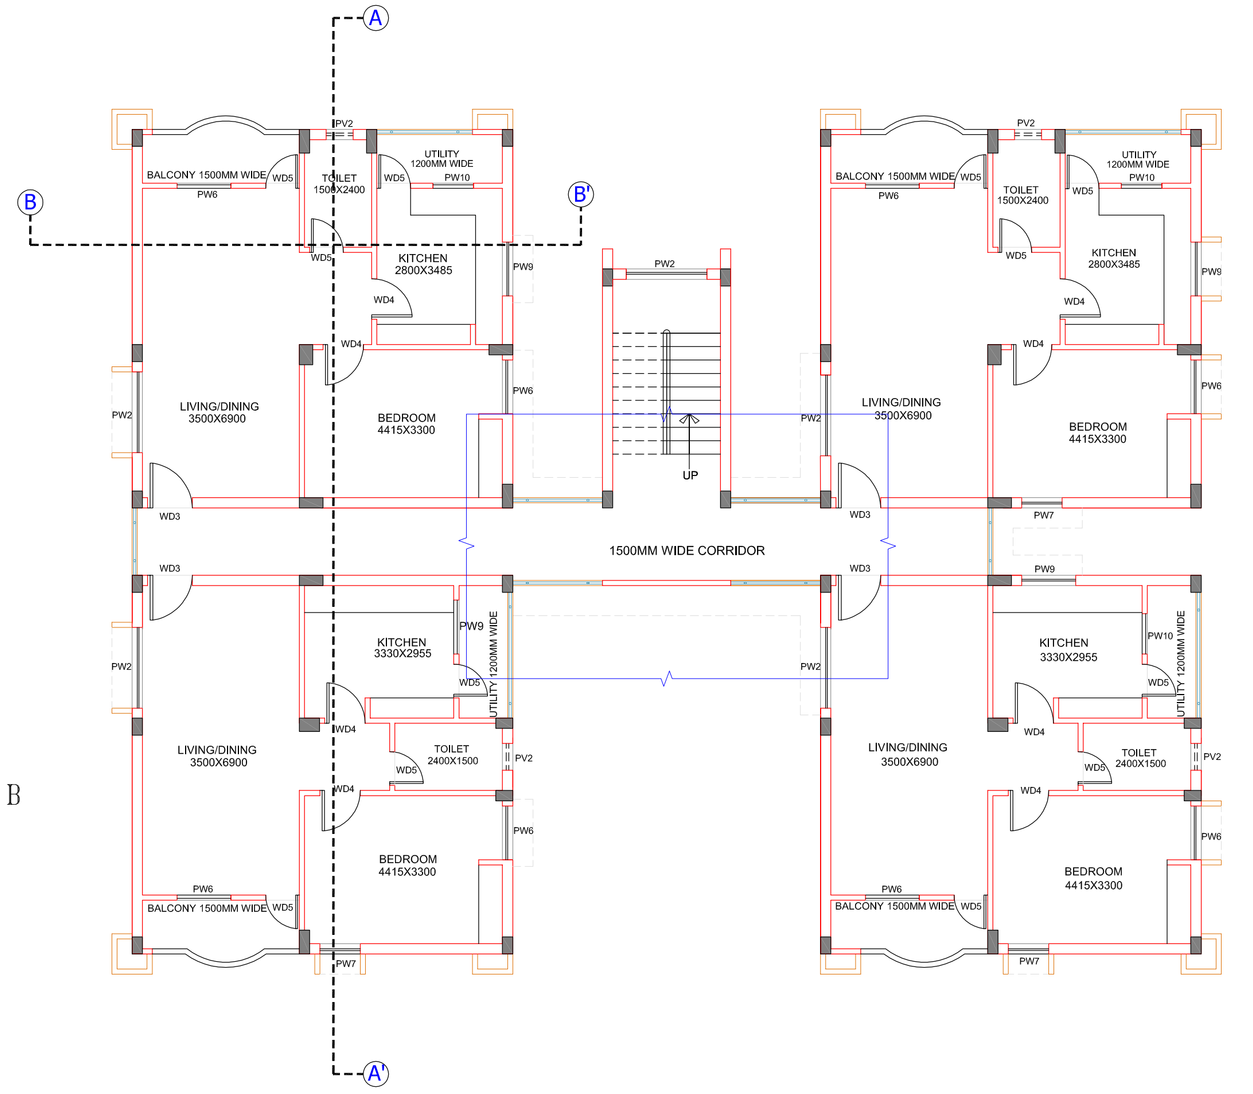

TYPICAL FLOOR PLAN
(FIRST & SECOND FLOORS)

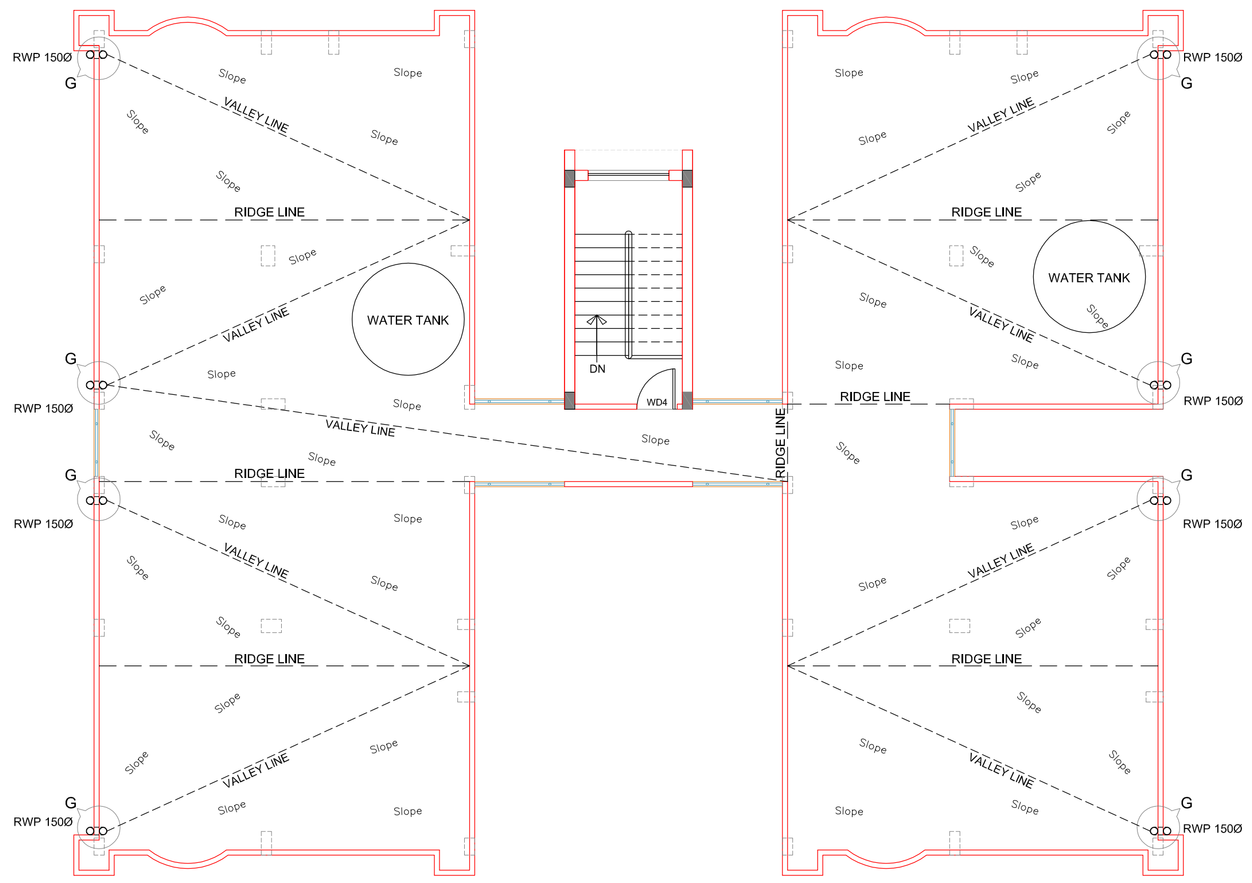

TERRACE FLOOR PLAN

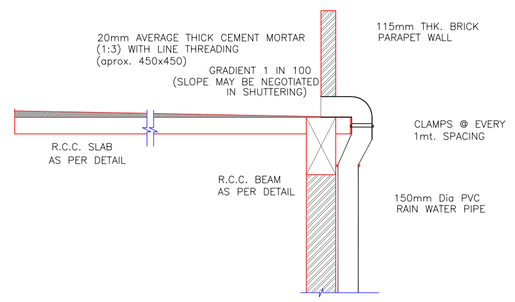

TYPICAL RAIN WATER DOWN TAKE PIPE FIXING DETAILS AT "G"

SCALE - NTS

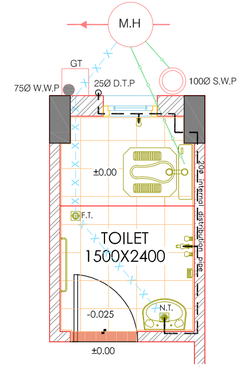

TYPICAL COMMON TOILET DETAILS

SCALE 1:50

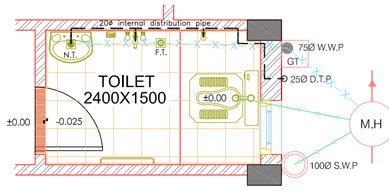

TYPICAL COMMON TOILET DETAILS

SCALE 1:50

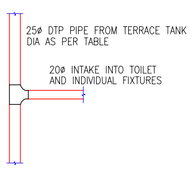

TYPICAL WATER SUPPLY FLOW DIAGRAM WHEREVER SINGLE TOILET/ WASH BASIN OR SINK IS LOCATED

SCALE - NTS

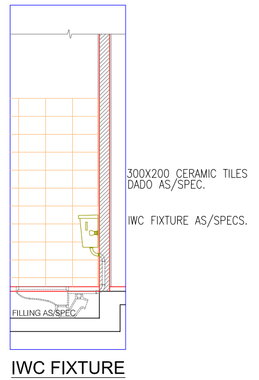

IWC FIXTURE TYPICAL SECTION

SCALE 1:50

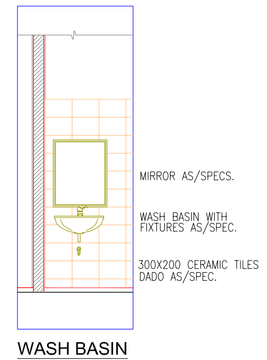

WASH BASIN TYPICAL ELEVATION

SCALE 1:50

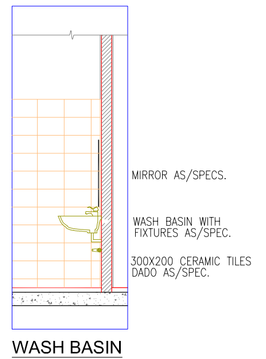

WASH BASIN TYPICAL SECTION

SCALE 1:50

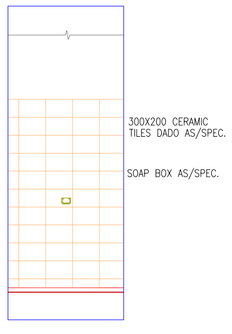

SOAP BOX TYPICAL ELEVATION

SCALE 1:50