NAME OF THE WORK

SURVEY PLAN AND ASSET MAPPING FOR HOSPITALS AND MEDICAL COLLEGES IN THE STATE OF TELANGANA

PRIMARY HEALTH CENTRE AT GADDALAPALLY, KARIMNAGAR DISTRICT.

CLIENT :

TSMSIDC, 2ND FLOOR, DM & HS Campus,

Sultan Bazar, Koti, Hyderabad-500029.

CONSULTANTS :

BHARGAV BUILDPRO TECHNOLOGIES PVT LTD.
ARCHITECTURE / ENGINEERING / INTERIORS / PROJECT MANAGEMENT
H.NO. : 3-6-213/2, I FLOOR, ST. NO. – 16, HIMAYATNAGAR
HYDERABAD- 500029. PH – 040-23220974,
FAX : 040-23220973
EMAIL : bhargavassociateshyderabad@gmail.com

PRIMARY HEALTH CENTRE AT GADDALAPALLY, KARIMNAGAR DISTRICT.

EXTENT AREA : 1.295 ACRES.

BUILT-UP AREA

HOSPITAL MAIN BLOCK : 2600.130 SQ.FTS /241.559 SQ. MTS.

AVAILABLEAREA : 53814.686 SQ.FTS/4999.549 SQ. MTS.

TYPE OF BUILDING

HOSPITAL MAIN BLOCK : COLUMN BEARING STRUCTURE COVERED RCC ROOF SLAB

NO. OF FLOORS

HOSPITAL MAIN BLOCK : GROUND FLOOR.

YEAR OF CONSTUCTION : 2001

1. Gaddalapally

2. Gaddalapally

3. Gaddalapally

4. Gaddalapally

5. Gaddalapally

GADALAPALLY PRIMARY HEALTH CENTER AS BUILT DRAWING

PLAN

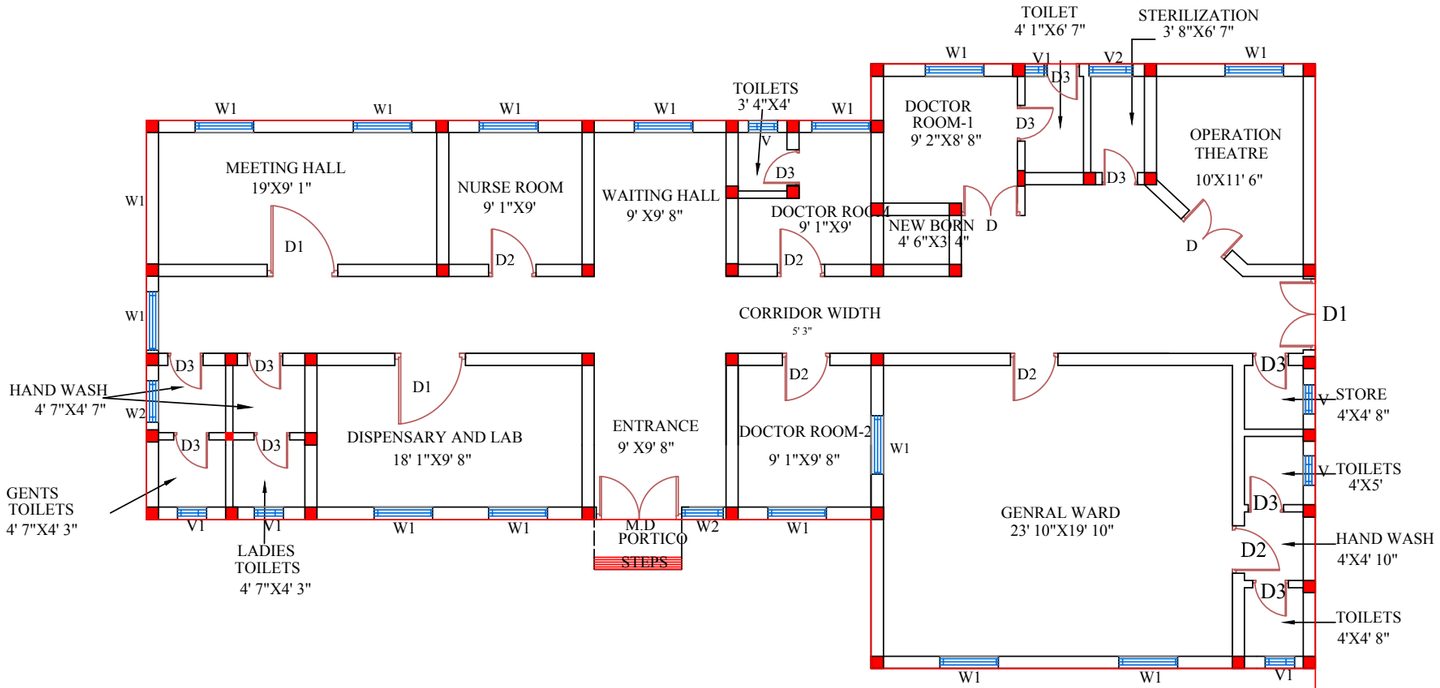

ELEVATION OF FRONT VIEW

YEAR OF CONSTRUCTION-2001

N E S W

SCALE 1" = 9'

REFERENCE

MAIN DOOR.....	5' 10"
D.....	4'
D1.....	4' 10"
D2.....	3' 3"
D3.....	2' 6"
W1.....	4'
W2.....	2' 10"
VENTILATOR.....	2'
VENTILATOR.....	3'
WALL THICKNESS.....	10"

SITE :-

PRIMARY HEALTH CENTER
GADDALAPALLY
KARIMNAGAR DIST.
TELANGANA STATE

AREA DETAILS

2600.130 Sq.ft. 241.559 Sq.mts

DRAWING TITLE

GROUND FLOOR &
ELEVATION PLAN

SOFTCOPY SCALE = 1:1000

CLIENT

TELANGANA STATE MEDICAL
SERVICE INFRASTRUCTURE
DEVELOPMENT CORPORATION

3 rd floor,DM&HS Campus,sultan bazaar,
Koti, Hyderabad,T.S.-500095.
040-24619123. Telefax : 040-24619120.

CONSULTANT

BHARGAV BUILDPRO TECHNOLOGIES PVT LTD
ARCHITECTURE / ENGINEERING / INTERIORS / PROJECT MANAGEMENT
H . NO :- 3-6-213/2, I FLOOR, ST. NO. - 16, HIMAYATNAGAR,
HYDERABAD 5000029. PH :- 040-23220974,
FAX :- 040-23220973
EMAIL : bhargavassociateshyderabad@gmail.com

GADDLAPALLY PRIMARY HEALTH CENTER LAYOUT

SITE :-

PRIMARY HEALTH CENTER
GADDLAPALLY
KARIMNAGAR
TELANGANA STATE

AREA DETAILS

5241.108 Sq.mts
6268.313 Sq.yds
1.295 Acres

REFERENCE

BOUNDARY.....
BUILDING.....
ROAD.....
GATE.....

N
W
E
S

SOFTCOPY SCALE = 1:1000

CLIENT

TELANGANA STATE MEDICAL SERVICE INFRASTRUCTURE DEVELOPMENT CORPORATION

3 rd floor,DM&HS Campus,sultan bazaar,
Koti, Hyderabad,T.S.-500095.
040-24619123. Telefax : 040-24619120.

CONSULTANT

THE BHARGAV GROUP
DESIGN | BUILD | MANAGE

BHARGAV BUILDPRO TECHNOLOGIES PVT LTD.

ARCHITECTURE / ENGINEERING / INTERIORS / PROJECT MANAGEMENT

H . NO :- 3-6-213/2, I FLOOR, ST. NO. - 16, HIMAYATNAGAR,

HYDERABAD 500029. PH :- 040-23220974,
FAX :- 040-23220973

EMAIL : bhargavassociateshyderabad@gmail.com

GADDLAPALLY PRIMARY HEALTH CENTER ASSET MAP

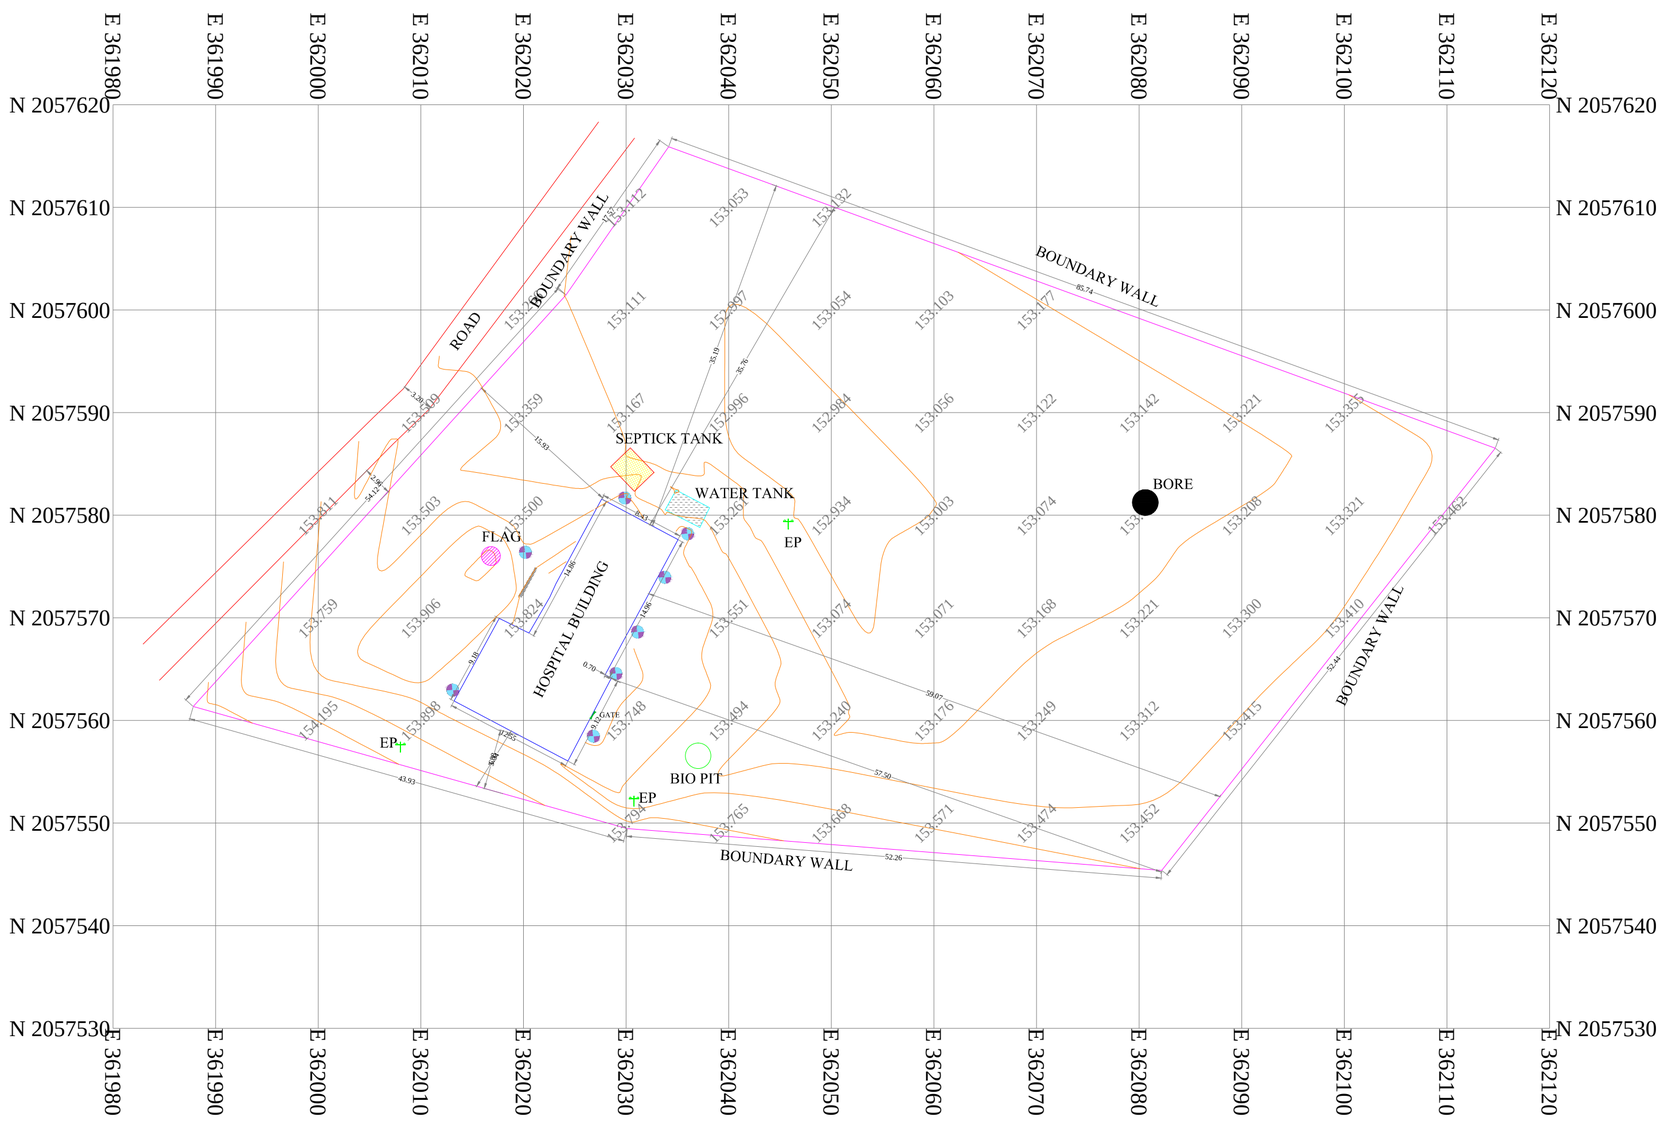

YEAR OF CONSTRUCTION:2001

SITE :-

PRIMARY HEALTH CENTER
GADDLAPALLY
KARIMNAGAR DIST.
TELANGANA STATE

AREA DETAILS

5241.108 Sq.mts

6268.313 Sq yds.

1.295 Acres

REFERENCE

COMPOUND WALL

BUILDING.....

ROAD.....

BORE.....

SEPTIC TANK.....

BIOPIT.....

ELECTRIC POLE.....

GATE.....

MANHOLE.....

WATER TANK.....

TREE.....

FLAG.....

N

SOFTCOPY SCALE = 1:1000

CLIENT

TELANGANA STATE MEDICAL SERVICE INFRASTRUCTURE DEVELOPMENT CORPORATION

3 rd floor,DM&HS Campus,sultan bazaar, Koti, Hyderabad,T.S.-500095.
040-24619123. Telefax : 040-24619120.

CONSULTANT

BHARGAV BUILDPRO TECHNOLOGIES PVT LTD.

ARCHITECTURE / ENGINEERING / INTERIORS / PROJECT MANAGEMENT

H . NO :- 3-6-213/2, I FLOOR, ST. NO. - 16, HIMAYATNAGAR,

HYDERABAD 500029. PH :- 040-23220974,
FAX :- 040-23220973