NAME OF THE WORK

SURVEY PLAN AND ASSET MAPPING FOR HOSPITALS AND MEDICAL COLLEGES IN THE STATE OF TELANGANA

PRIMARY HEALTH CENTRE AT MANAKONDUR, KARIMNAGAR DISTRICT.

CLIENT :

TSMSIDC, 2ND FLOOR, DM & HS Campus,

Sultan Bazar, Koti, Hyderabad-500029.

CONSULTANTS :

BHARGAV BUILDPRO TECHNOLOGIES PVT LTD.
ARCHITECTURE / ENGINEERING / INTERIORS / PROJECT MANAGEMENT
H.NO. : 3-6-213/2, I FLOOR, ST. NO. – 16, HIMAYATNAGAR
HYDERABAD- 500029. PH – 040-23220974,
FAX : 040-23220973
EMAIL : bhargavassociateshyderabad@gmail.com

PRIMARY HEALTH CENTRE AT MANAKONDUR, KARIMNAGAR DISTRICT.

EXTENT AREA : 1.014 ACRES.

BUILT-UP AREA

HOSPITAL MAIN BLOCK : 2596.440 SQ. FTS / 241.217 SQ.MTS.

AVAILABLE AREA : 41591.586 SQ. FTS / 363.985 SQ.MTS.

TYPE OF BUILDING

HOSPITAL MAIN BLOCK : COLUMN BEARING STRUCTURE COVERED RCC ROOF SLAB

NO. OF FLOORS

HOSPITAL MAIN BLOCK : GROUND FLOOR.

YEAR OF CONSTRUCION : 2003

1. Garripally

2. Garripally

3. Garripally

4. Garripally

MANAKONDURU PRIMARY HEALTH CENTER ASSET MAPPING

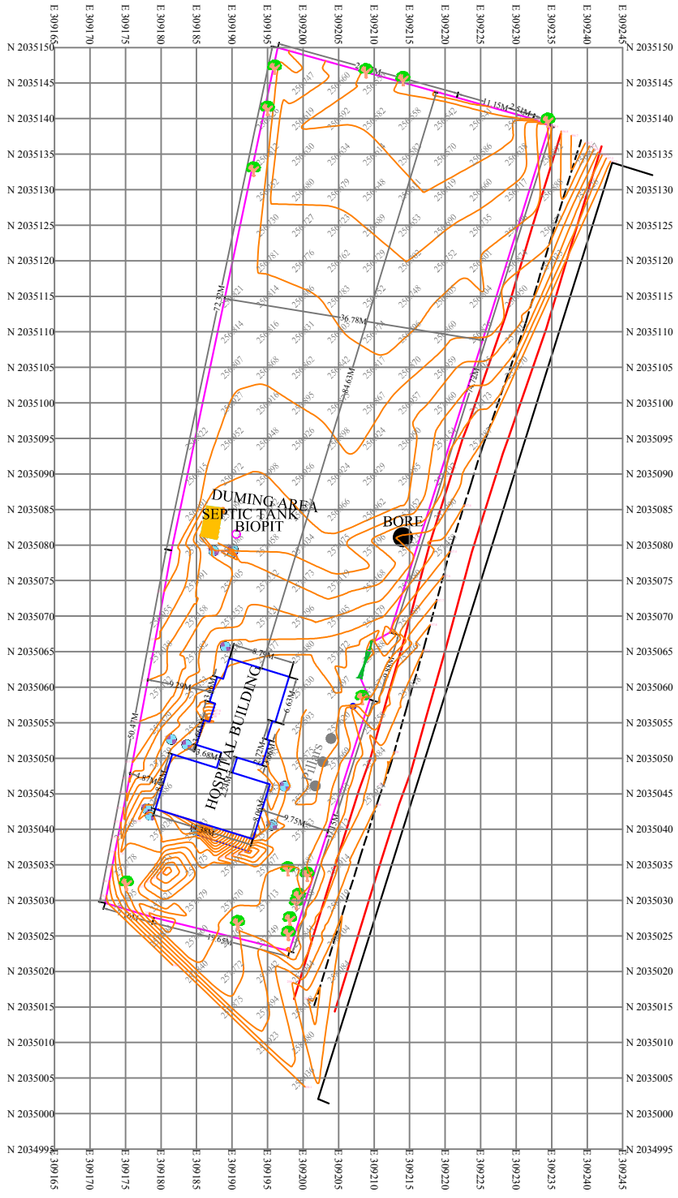

YEAR OF CONSTRUCTION :2003

SITE :-

PRIMARY HEALTH CENTER
MANAKONDURU
KARIMNAGAR DIST.
TELANGANA STATE

AREA DETAILS

4105.202 Sq.mts
4909.780 Sq.yds.
1.014 Acres

REFERENCE

BOUNDARY.....
BUILDING.....
ROAD.....
TREE.....
GATE.....
MANHOLE.....
BIOPIT.....
SEPTIC TANK.....
WELL.....
ELECTRICAL POLE..
BORE.....
FLAG.....

N

SOFTCOPY SCALE = 1:1000

CLIENT

TELANGANA STATE MEDICAL SERVICE INFRASTRUCTURE DEVELOPMENT CORPORATION

3 rd floor,DM&HS Campus,sultan bazaar,
Koti, Hyderabad,T.S.-500095.
040-24619123. Telefax : 040-24619120.

CONSULTANT

BHARGAV BUILDPRO TECHNOLOGIES PVT LTD.
ARCHITECTURE / ENGINEERING / INTERIORS / PROJECT MANAGEMENT
H . NO :- 3-6-213/2, I FLOOR, ST. NO. - 16, HIMAYATNAGAR,
HYDERABAD 500029. PH :- 040-23220974,
FAX :- 040-23220973
EMAIL : bhargavassociateshyderabad@gmail.com

MANAKONDUR PRIMARY HEALTH CENTER AS BUILT DRAWING

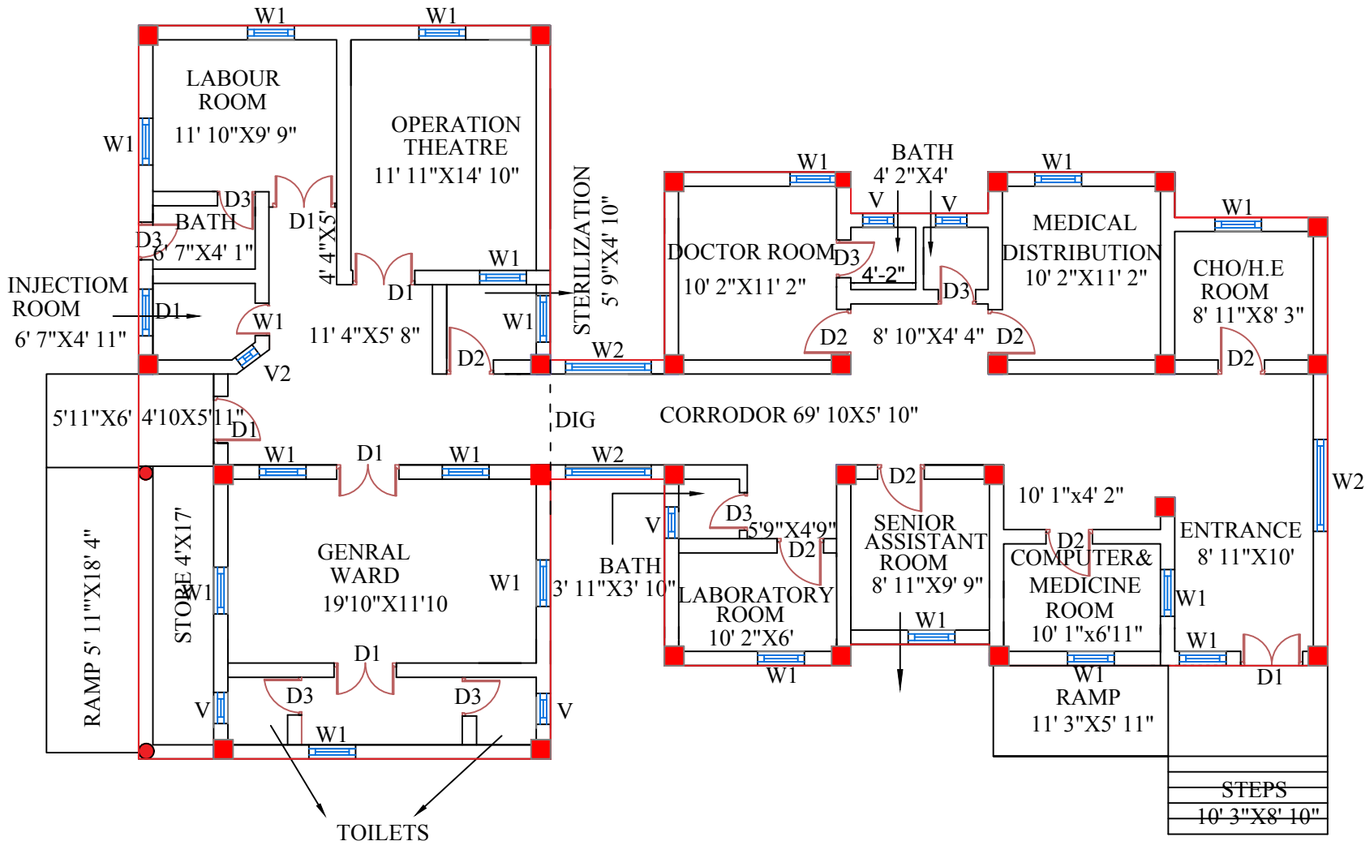

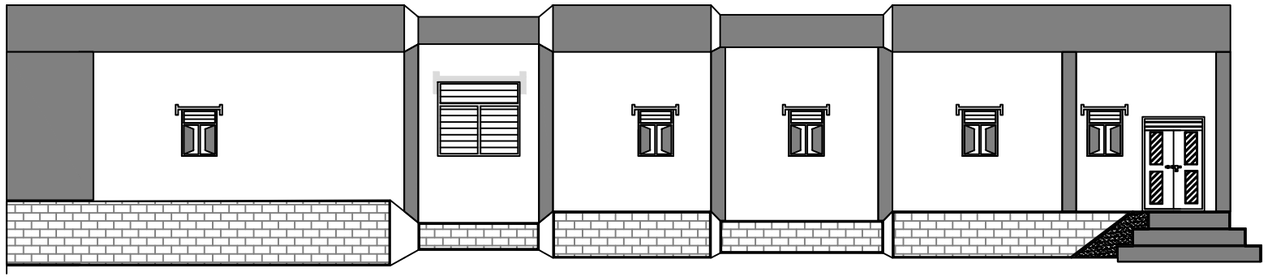

ELEVATION OF FRONT VIEW

YEAR OF CONSTRUCTION :2003

SCALE 1" = 8'

REFERENCE

D1..... 4'
D2..... 3'
D3..... 2' 5"
WALL THICKNESS..... 11"
W1..... 3'
W2..... 5' 11"
W3..... 1' 10"
VENTILATOR..... 2'
DOOR IRON GRILL.....5' 10"
COLUMN..... 11"
SLAB HEIGHT..... 13' 3"

SITE :-

PRIMARY HEALTH CENTER
MANAKONDUR
KARIMNAGAR DIST.
TELANGANA STATE

AREA DETAILS

2596.44 Sq. ft- 241.217 Sq.mts

DRAWING TITLE

GROUND FLOOR &
ELEVATION PLAN

SOFTCOPY SCALE = 1:1

CLIENT

TELANGANA STATE MEDICAL SERVICE INFRASTRUCTURE DEVELOPMENT CORPORATION

3 rd floor,DM&HS Campus,sultan bazaar,
Koti, Hyderabad,T.S.-500095.
040-24619123. Telefax : 040-24619120.

CONSULTANT

BHARGAV BUILDPRO TECHNOLOGIES PVT LTD
ARCHITECTURE / ENGINEERING / INTERIORS / PROJECT MANAGEMENT
H . NO :- 3-6-213/2, I FLOOR, ST. NO. - 16, HIMAYATNAGAR,
HYDERABAD 5000029. PH :- 040-23220974,
FAX :- 040-23220973
EMAIL : bhargavassociateshyderabad@gmail.com

MANAKONDUR PRIMARY HEALTH CENTER AS BUILT DRAWING

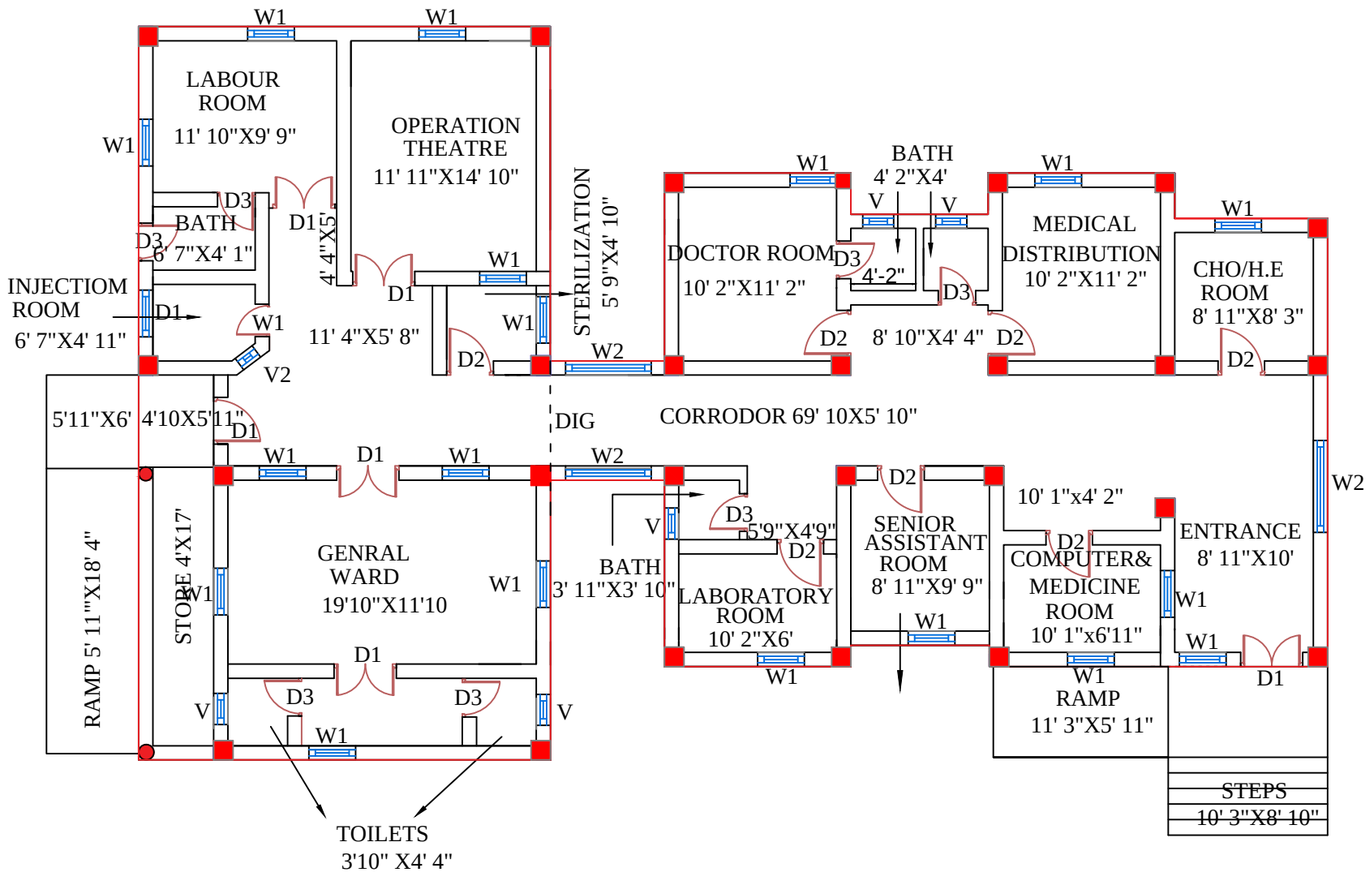

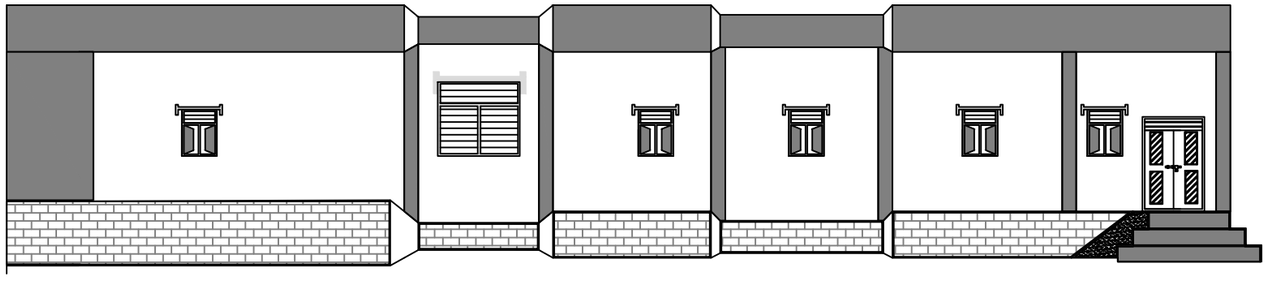

ELEVATION OF FRONT VIEW

YEAR OF CONSTRUCTION :2003

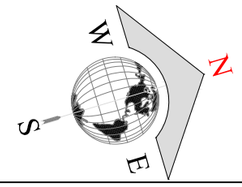

SCALE 1" = 8'

REFERENCE

D1..... 4'

D2..... 3'

D3..... 2' 5"

WALL THICKNESS..... 11"

W1..... 3'

W2..... 5' 11"

W3..... 1' 10"

VENTILATOR..... 2'

DOOR IRON GRILL.....5' 10"

COLUMN..... 11"

SLAB HEIGHT..... 13' 3"

SITE :-

PRIMARY HEALTH CENTER
MANAKONDUR
KARIMNAGAR DIST.
TELANGANA STATE

AREA DETAILS

2596.440 Sq. ft- 241.217 Sq.mts

DRAWING TITLE

GROUND FLOOR & ELEVATION PLAN

SOFTCOPY SCALE = 1:1

CLIENT

TELANGANA STATE MEDICAL SERVICE INFRASTRUCTURE DEVELOPMENT CORPORATION

3 rd floor,DM&HS Campus,sultan bazaar, Koti, Hyderabad,T.S.-500095.
040-24619123. Telefax : 040-24619120.

CONSULTANT

BHARGAV BUILDPRO TECHNOLOGIES PVT LTD
ARCHITECTURE / ENGINEERING / INTERIORS / PROJECT MANAGEMENT
H . NO :- 3-6-213/2, I FLOOR, ST. NO. - 16, HIMAYATNAGAR,
HYDERABAD 5000029. PH :- 040-23220974,
FAX :- 040-23220973
EMAIL : bhargavassociateshyderabad@gmail.com

MANAKONDURU PRIMARY HEALTH CENTER LAYOUT

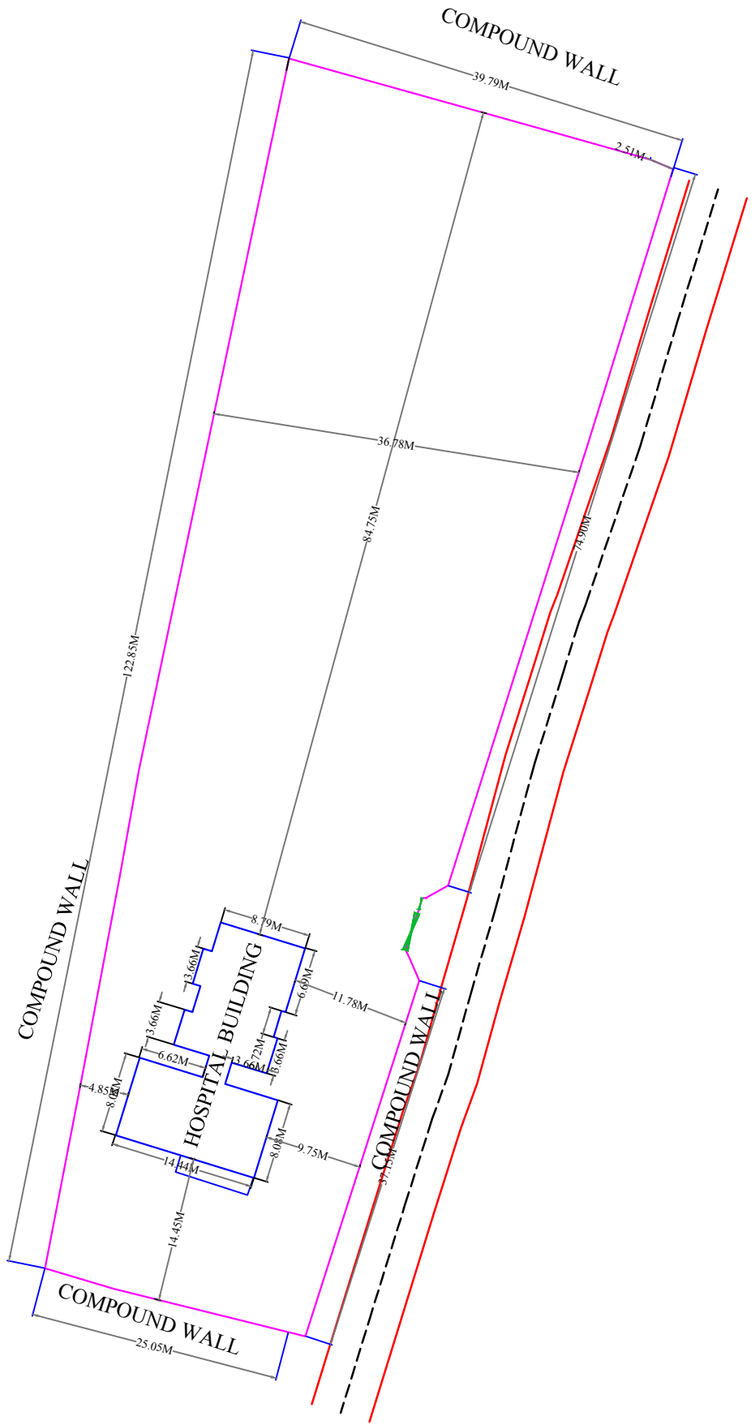

SITE :-

PRIMARY HEALTH CENTER
MANAKONDURU
KARIMNAGAR DIST.
TELANGANA STATE

AREA DETAILS

4105.202 Sq.mts
4909.780 Sq yds.
1.014 Acres

REFERENCE

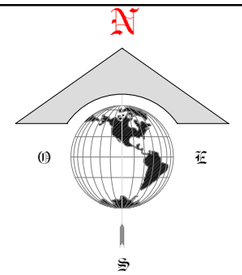

SOFTCOPY SCALE = 1:1000

CLIENT

TELANGANA STATE MEDICAL SERVICE INFRASTRUCTURE DEVELOPMENT CORPORATION

3 rd floor,DM&HS Campus,sultan bazaar,
Koti, Hyderabad,T.S.-500095.
040-24619123. Telefax : 040-24619120.

CONSULTANT

BHARGAV BUILDPRO TECHNOLOGIES PVT LTD.
ARCHITECTURE / ENGINEERING / INTERIORS / PROJECT MANAGEMENT
H . NO :- 3-6-213/2, I FLOOR, ST. NO. - 16, HIMAYATNAGAR,
HYDERABAD 500029. PH :- 040-23220974,
FAX :- 040-23220973
EMAIL : bhargavassociateshyderabad@gmail.com