REPORT

SURVEYING & ASSET MAPPING (HOSPITALS & MEDICAL COLLEGES)

PRIMARY HEALTH CENTER
THADOOR

CLIENT

TELANGANA STATE
MEDICAL SERVICES & INFRASTRUCTURE
DEVELOPMENT CORPORATION
KOTI, HYDERABAD

CONSULTANT

ANOOP MARATHE & ASSOCIATES
8-7-63/1, ROAD NO. 10, NORTH
RAJA RAJESHWARI NAGAR
OLD BOWENPALLY, SEC-BAD 500011

REPORT
SURVEY & ASSET MAPPING (HOSPITALS & MEDICAL COLLEGES)

HOSPITAL	PRIMARY HEALTH CENTER
LOCATION	THADOOR

Survey & Asset Details

Area of Land -	3854.510	Sq. Meters
	0.952	Acres

Number of Buildings in Premises	2	No's

Details of Existing Buildings

Main Hospital Building

Type	Load Bearing Structure	
	R.C.C Slab/Roof	
Area	328.08	Sq. Meters
No. of Floors	Ground Only	

Staff Quarters

Type	Load Bearing Structure	
	R.C.C Slab/Roof	
Area	56.68	Sq. Meters
No. of Floors	Ground Only	

SURVEY PLAN SHOWING BOUNDARY AND EXISTING DETAILS OF PRIMARY HEALTH CENTER AT TADOOR

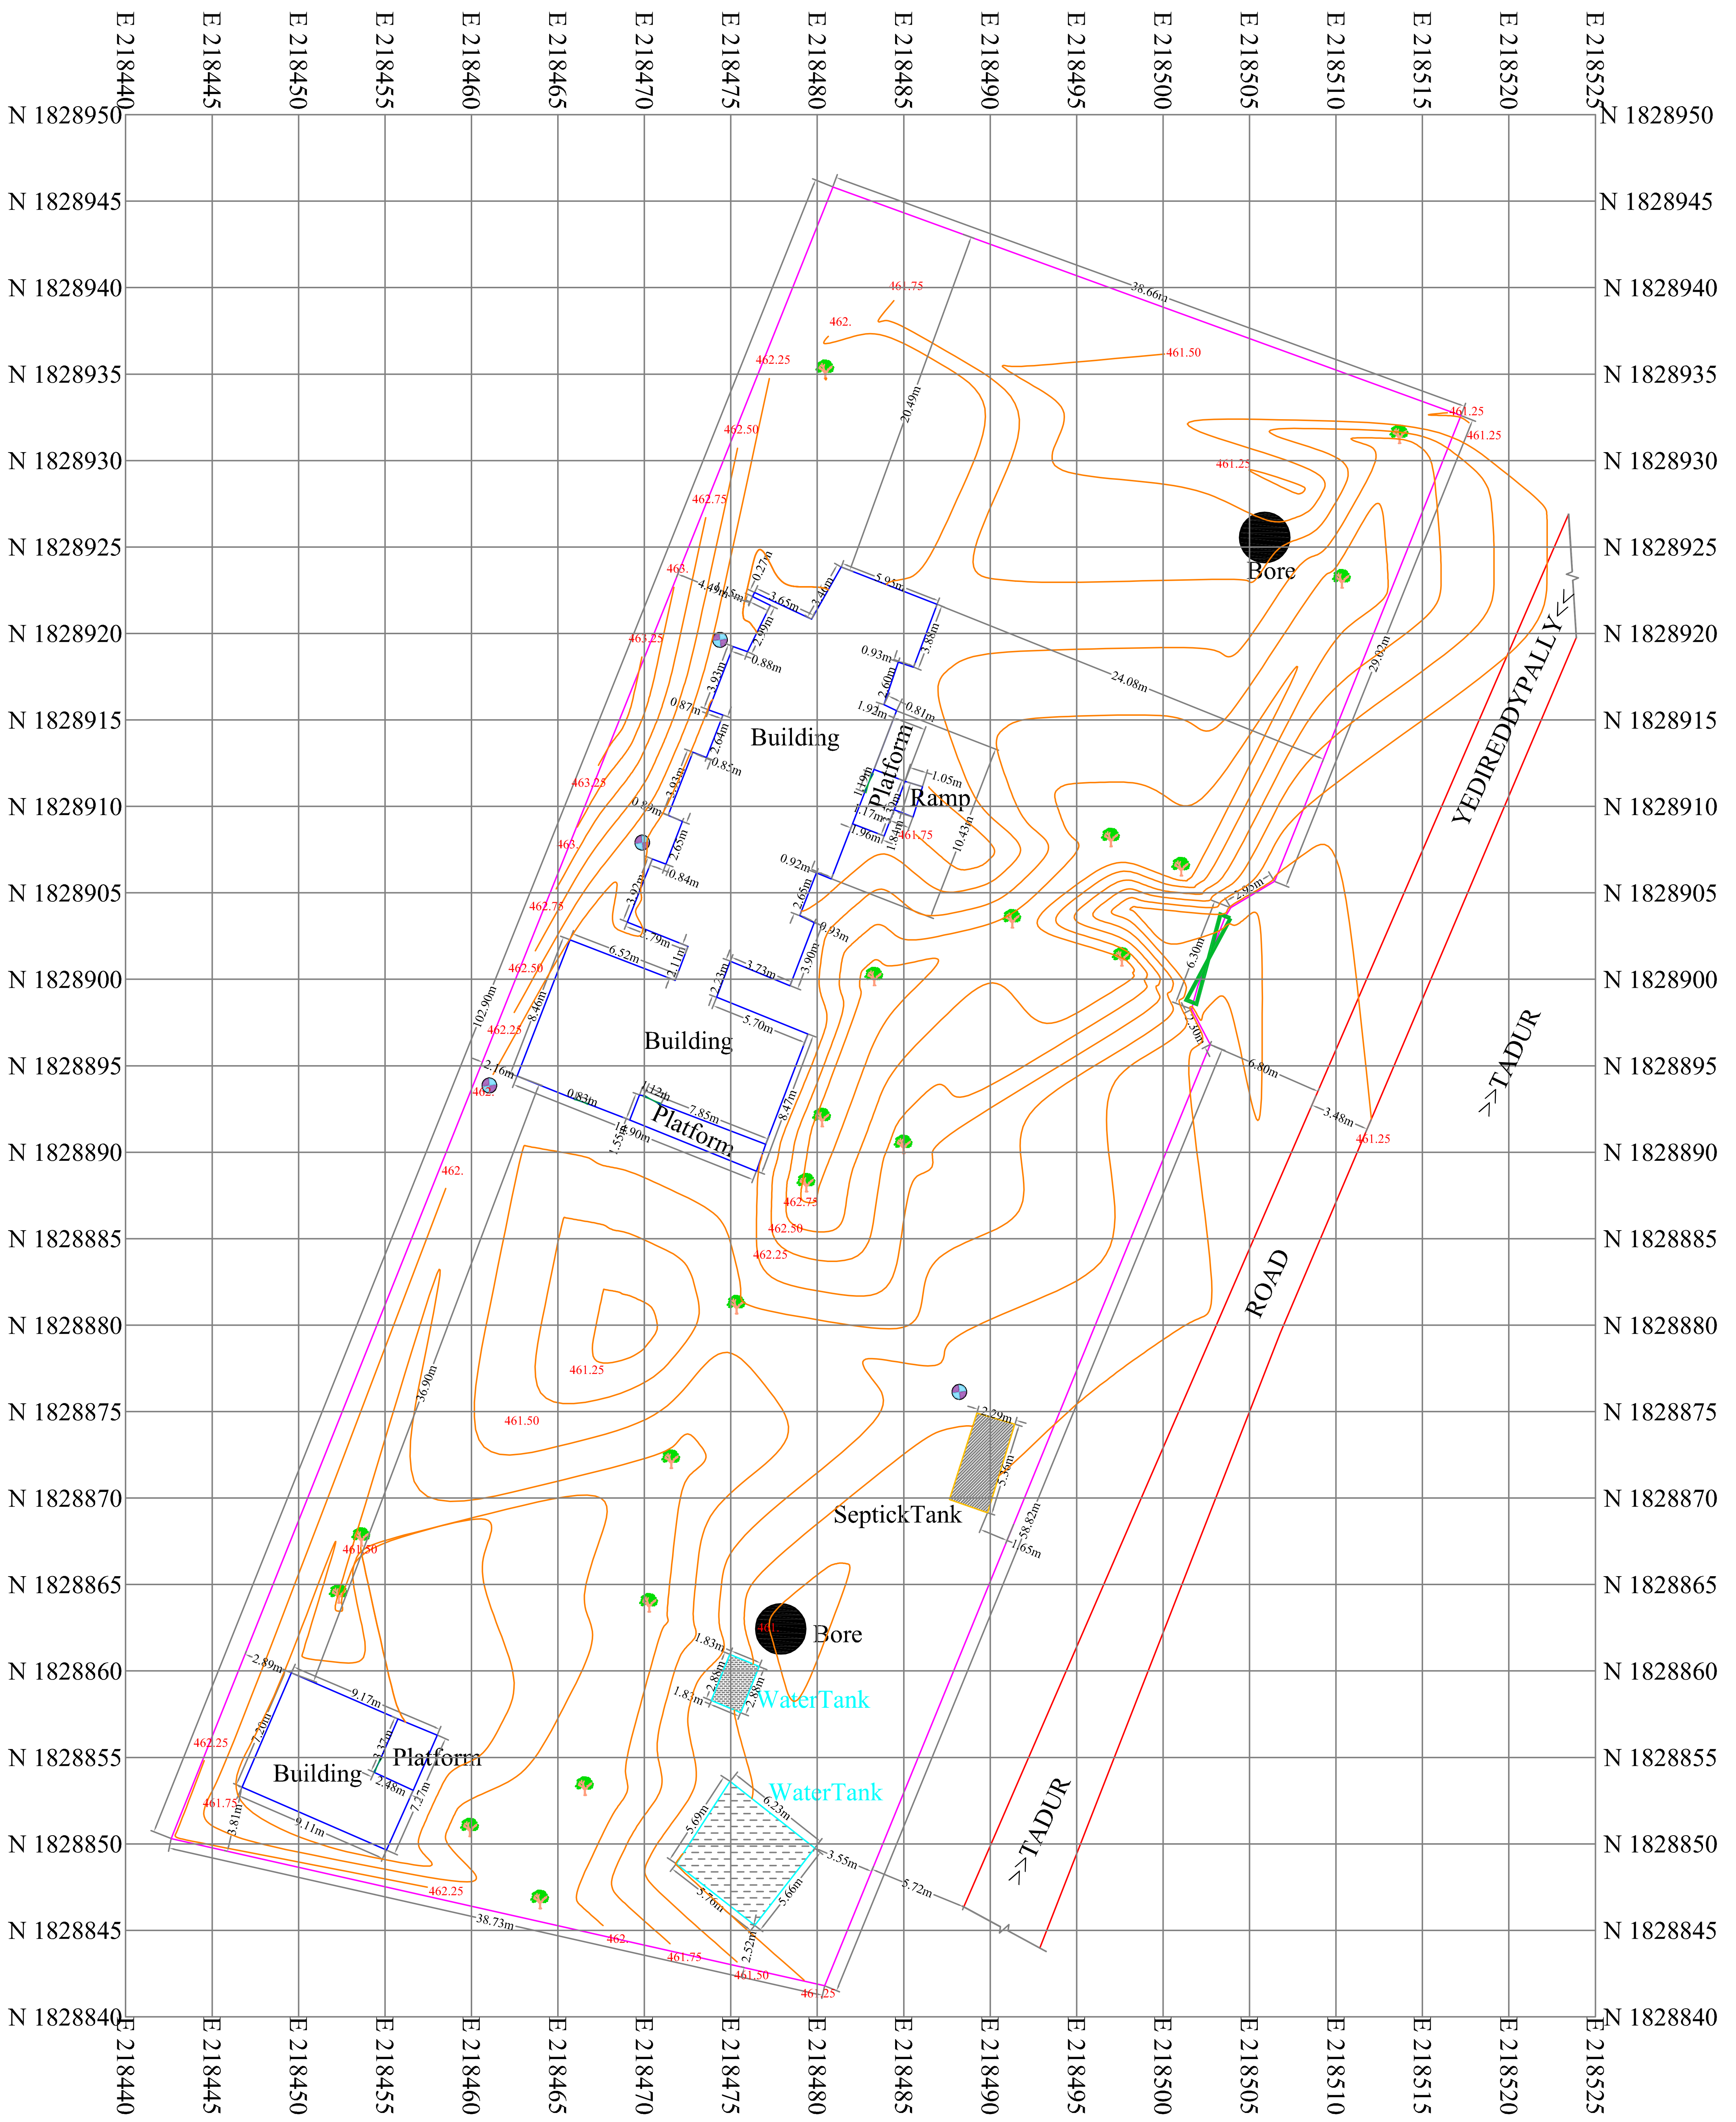

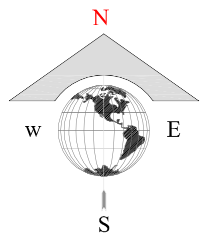

SCALE=1:1000

SITE:-
PRIMARY HEALTH CENTER
TADOOR
MAHABOOB NAGAR:DIS
TELANGANA STATE

AREADETAILS
3854.511 Sq.mts
0.952 Acres

REFERENCE
BOUNDARY............
BUILDING...............
ROAD.......................
TREE........................
GATE........................
MANHOLE................
BORE.........................
WATER TANK..........

CLIENT
T.S.M.S.I.D.C.
3rd Floor,DM&HS Campus
Sultan Bazar,Koti
Hyderabad,Telangana 500095

SURVEYORS
Rehoboth Surveys
12/10/587/71,Medibavi
Seethaphalmandi,Sec-bad
Secunderabad,Telangana
Contact-9100947338

CONSULTANTS
AnoopMarathe&Associates
8-7-63/1,Rd No.10,North
R.R Nagar,Old Bowenpally
Secunderabad,Telangana500011
Contact-9502449911

PLAN - PRIMARY HEALTH CENTER TADOOR

PLAN

A - HOSPITAL BUILDING

Area : 3529.72 Sq.ft
Area : 328.08 Sq.mt

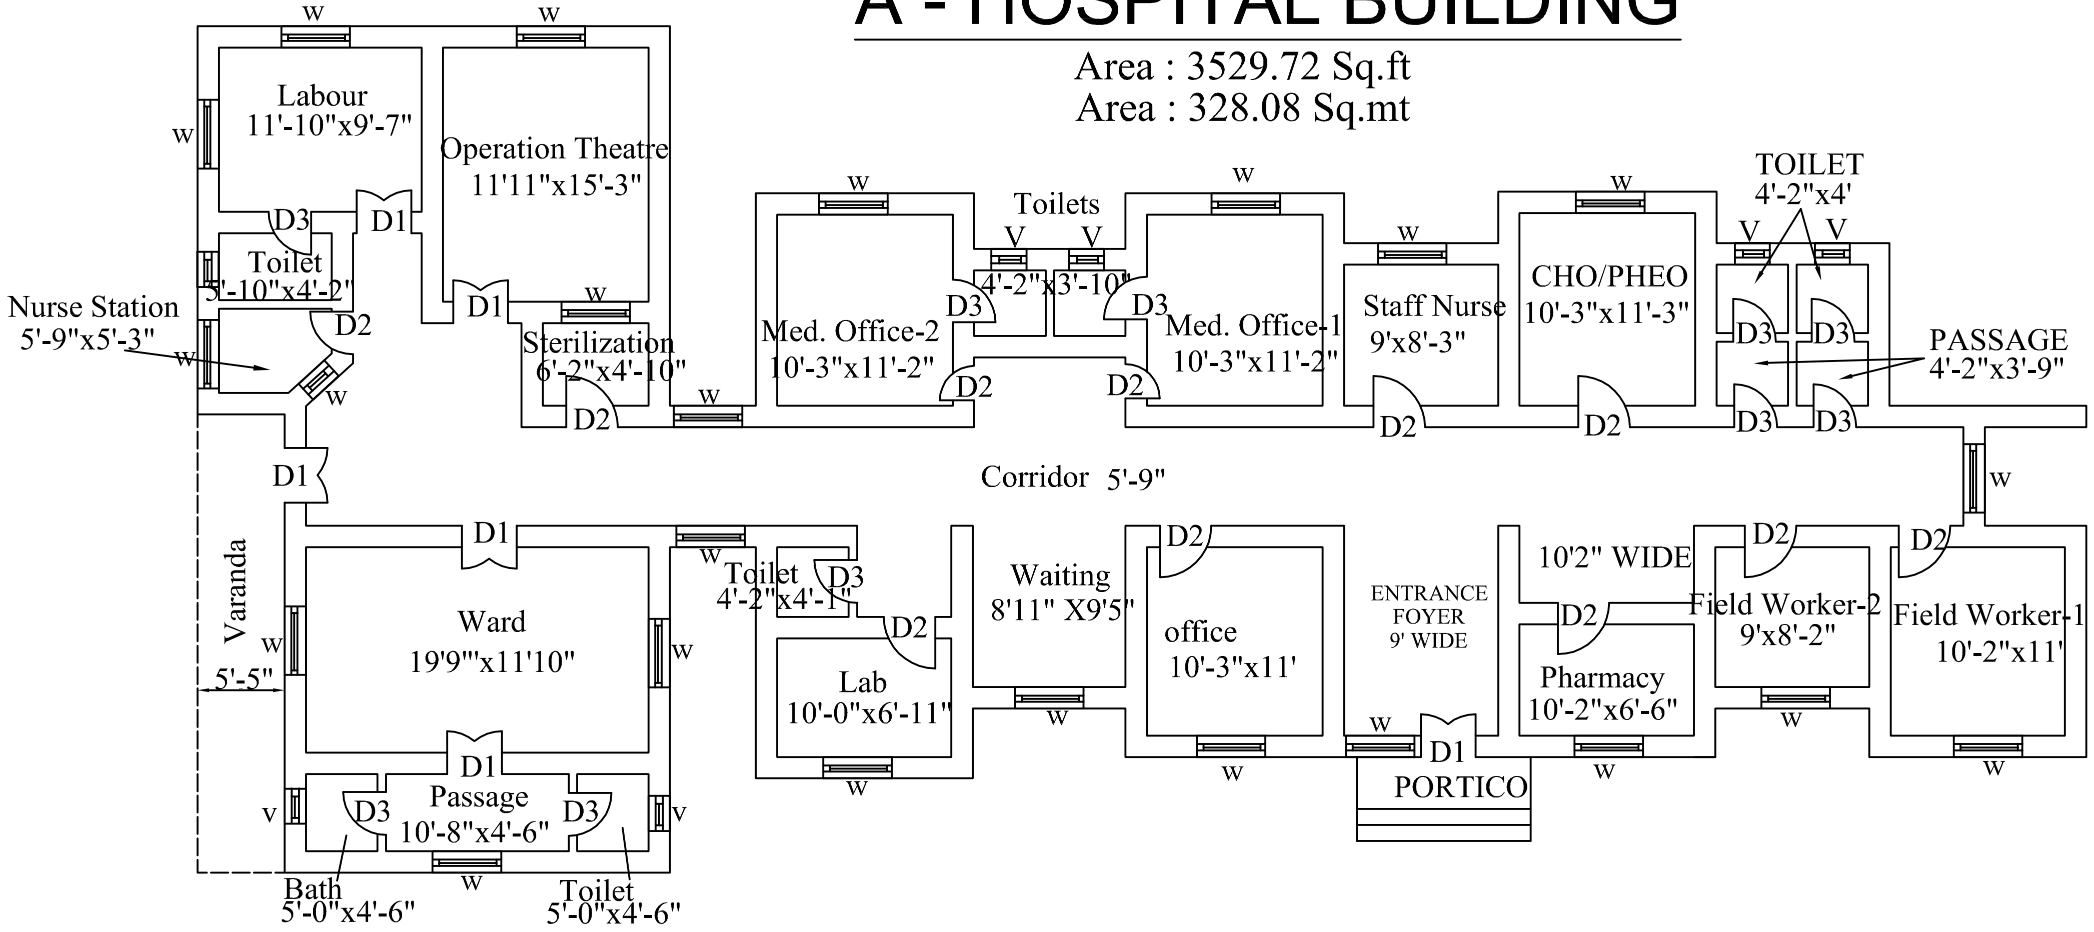

PLAN B

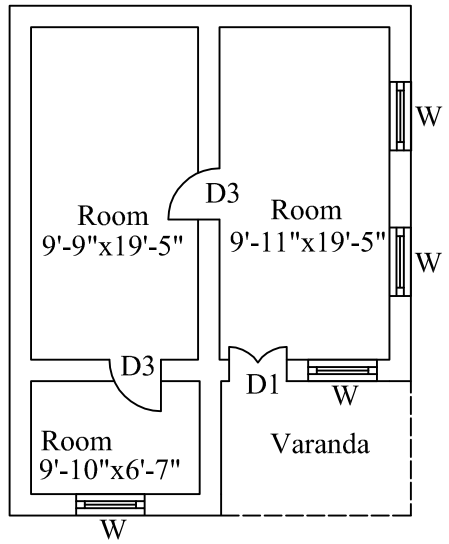

B - Quaters

Area : 609.83 Sq.ft
Area : 56.68 Sq.mt

SITE :-
PRIMARY HEALTH CENTER
TADOOR
MAHABOOBNAGAR DIST.
TELANGANA STATE

AREA DETAILS

Total Area : 4139.55 Sq.ft
Total Area : 384.76 Sq.mt

Window................4'
Ventilator.................2'

REFERENCE

D1......................... 4'
D2......................... 2'-6"
D3......................... 3'
Wall Thikness.........1'-3"

CLIENT

T.S.M.S.I.D.C.
3rd Floor, DM & HS Campus
Sultan Bazar, Koti
Hyderabad, Telangana 500095

SURVEYORS

Rehoboth Surveys
12/10/587/71, Medibavi
Seethaphalmandi, Sec-bad
Secunderabad, Telangana
Contact - 910 094 7338

CONSULTANTS

Anoop Marathe & Associates
8-7-63/1, Rd No. 10, North
R.R Nagar, Old Bowenpally
Secunderabad, Telangana 500011
Contact - 950 244 9911

ప్రభుత్వ ఆయుర్వేద వైద్యశాల
GOVT.AYURVEDIC DISPENSARY
ప్రాథమిక ఆరోగ్య కేంద్రం
TS03EG1475