PREPARATION OF SURVEY MAP AND ASSET MAPPING FOR PHC AT BHANOOR (V),PATANCHARU (M), MEDAK (D)
TELANGANA STATE

AUGUST 2016

PREPARED FOR

TELANGANA STATE MEDICAL SERVICES AND INFRASTRUCTURE DEVELOPMENT CORPORATION

PREPARED BY

S.KUMAR Architects & Engineers
H.no. 3-9-7/4/B, Sharadanagar,
Ramanthapur, Hyderabad-500013
Ph.no. 040-27032699, 9885852938

DETAILS OF EXISTING PHC HOSPITAL AT BHANOOR (V),PATANCHARU (M), MEDAK (D)

Telangana State

Total Site Area	-0.51864 ACRES (or) 2099.335 SQM
Total Construction Plinth Area	- 274.93 SQM
Open Area	-1824.405 SQM
Road Area	- NO ROAD

	Description	Structure	Area of Structure (Sqm)	Number of floors	Height (M)	Frame Type	Structural Assessment	Year of Construction
1	BHANOOR PHC BULDING BLOCK-A	RCC Sub Structure & Super Structure	GF –274.93	Ground f	3.65	Rigid Frame	STABLE AS ON DATE,NOT RECOMMENDED FOR EXTRA FLOORS	–

ON RIGHT SIDE ELEVATION SIDE ELEVATION

R

LEVATION

IN SIDE CORRIDOR

R

R

ENTRANCE LOBBY

& LABOUR ROOM

OOR
ANCE

FRONT SIDE ELEVATION

R

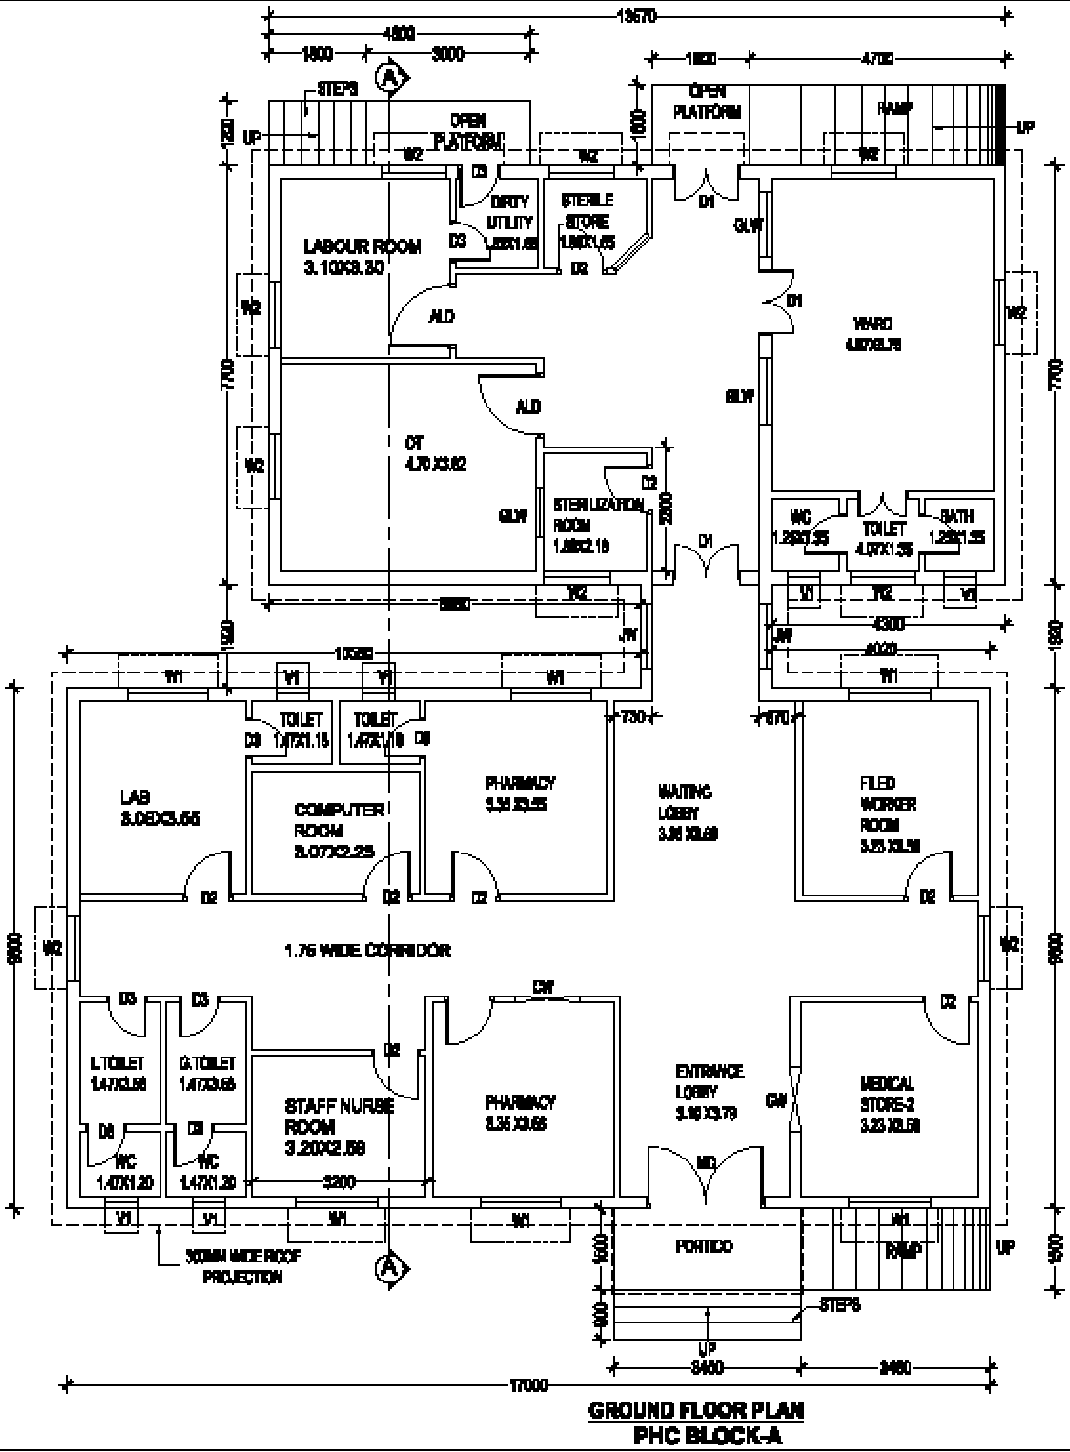

GROUND FLOOR PLAN
PHC BLOCK-A

NOTE :

1. CONTRACTOR TO CHECK AND VERIFY ALL DIMENSIONS BEFORE EXECUTION OF THE WORK.
2. FIGURED DIMENSIONS SHALL BE FOLLOWED.
3. ALL DIMENSIONS GIVEN ARE IN MILLIMETERS UNLESS OTHERWISE SPECIFIED.

N

EXISTING BUILDING

SCHEDULE OF OPENINGS

TYPE	DESCRIPTION	SIZE
MD	MAIN DOOR	[illegible]
ALD	ALUMINIUM DOOR	[illegible]
D1	DOUBLE SHUTTER DOOR	[illegible]
D2	SINGLE SHUTTER DOOR	[illegible]
D3	SINGLE SHUTTER DOOR	750 X 2100
W1	WINDOW	[illegible]
W2	WINDOW	[illegible]
JW	JALI WINDOW	[illegible]
GLW	GLASS WINDOW	[illegible]
CW	COUNTER WINDOW	[illegible]
V1	VENTILATOR	[illegible]

AREA STATEMENT:-

CLIENT:
TELANGANA STATE MEDICAL SERVICES AND INFRASTRUCTURE DEVELOPMENT CORPORATION

PROJECT TITLE:

TITLE:

GROUND FLOOR PLAN
PHC BLOCK-A

SCALE	NTS
DATE	[illegible]
DRAWN	[illegible]
CHECKED	[illegible]

CONSULTANT :

S. KUMAR
ARCHITECTS & ENGINEERS

DWG.NO. SK-BAN-A-02

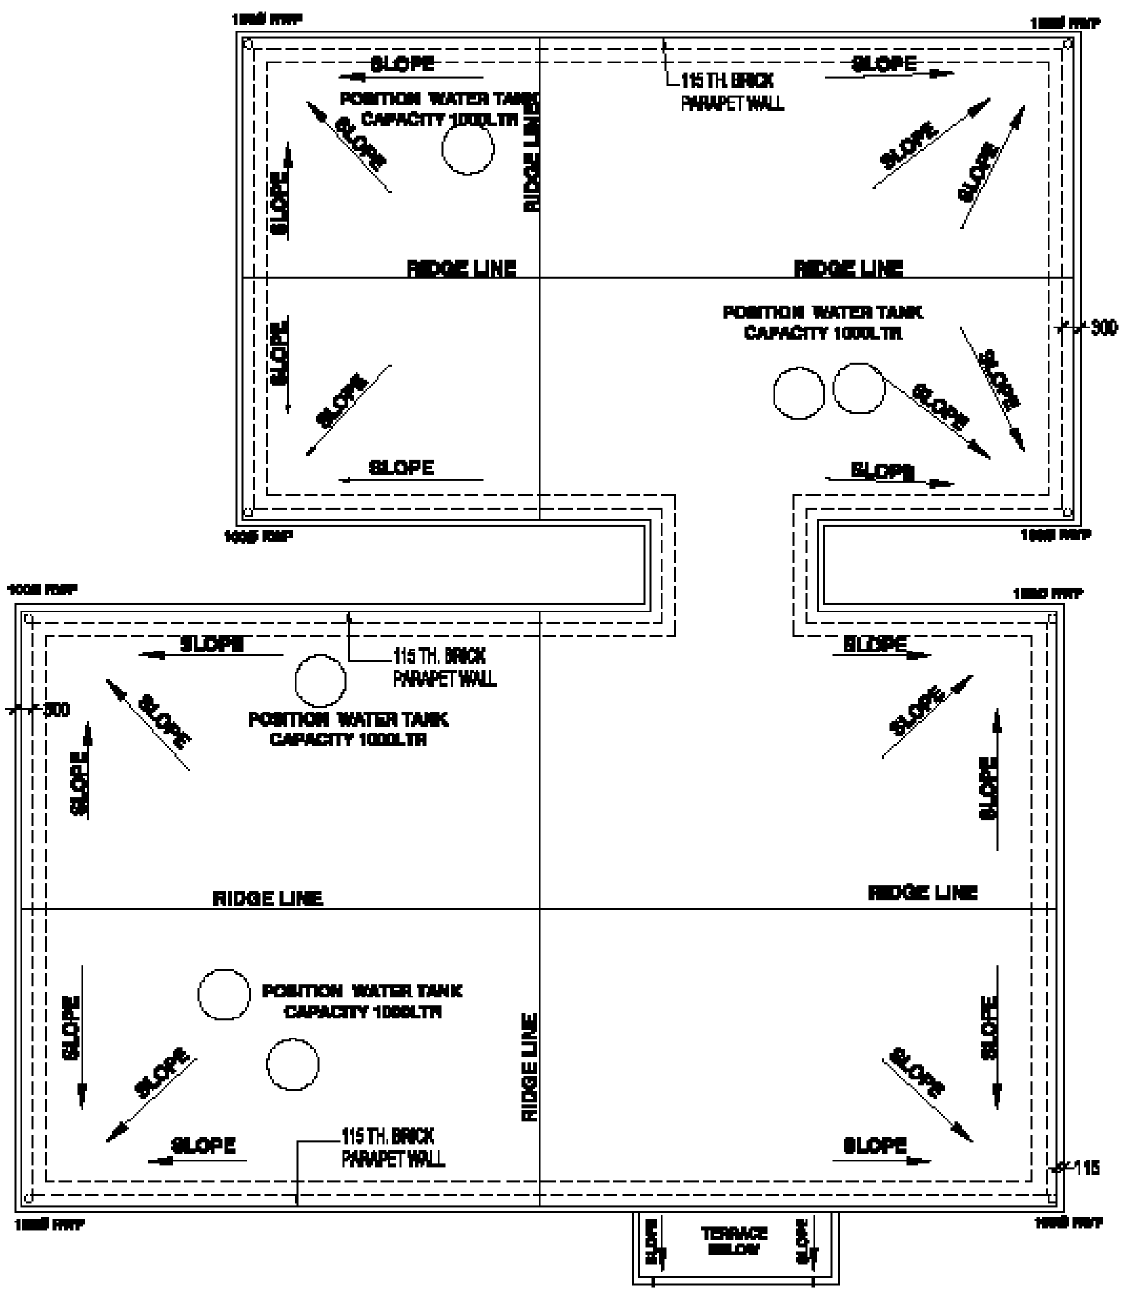

TERRACE FLOOR PLAN

NOTE :

1. CONTRACTOR TO CHECK AND VERIFY ALL DIMENSIONS BEFORE EXECUTION OF THE WORK.
2. FIGURED DIMENSIONS SHALL BE FOLLOWED.
3. ALL DIMENSIONS GIVEN ARE IN MILLIMETERS UNLESS OTHERWISE SPECIFIED.

N

EXISTING BUILDING

CLIENT:

TELANGANA STATE MEDICAL SERVICESAND INFRASTRUCTURE DEVELOPMENT CORPORATION

PROJECT TITLE:

PREPARATION OF SURVEY MAP AND ASSET MAPPING FOR PHC AT BHANOOR (V) MEDAK DISTRICT

TITLE:

TERRACE FLOOR PLAN
PHC BLOCK-A

SCALE	[illegible]
DATE	[illegible]
DRAWN	[illegible]
CHECKED	[illegible]

CONSULTANT :

S. KUMAR
ARCHITECTS & ENGINEERS

DWG.NO. **SK-BAN-A-03**

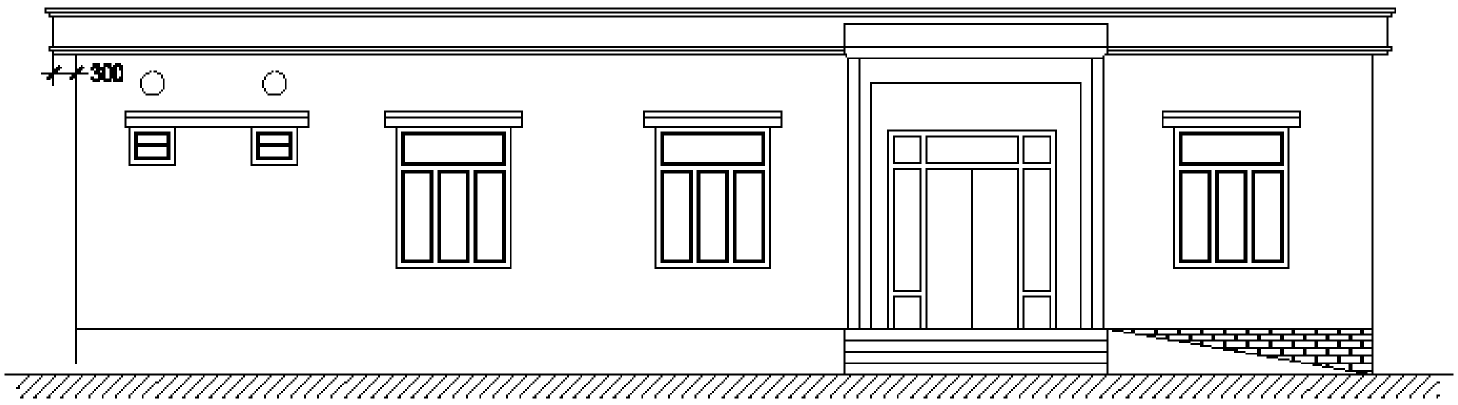

ELEVATION

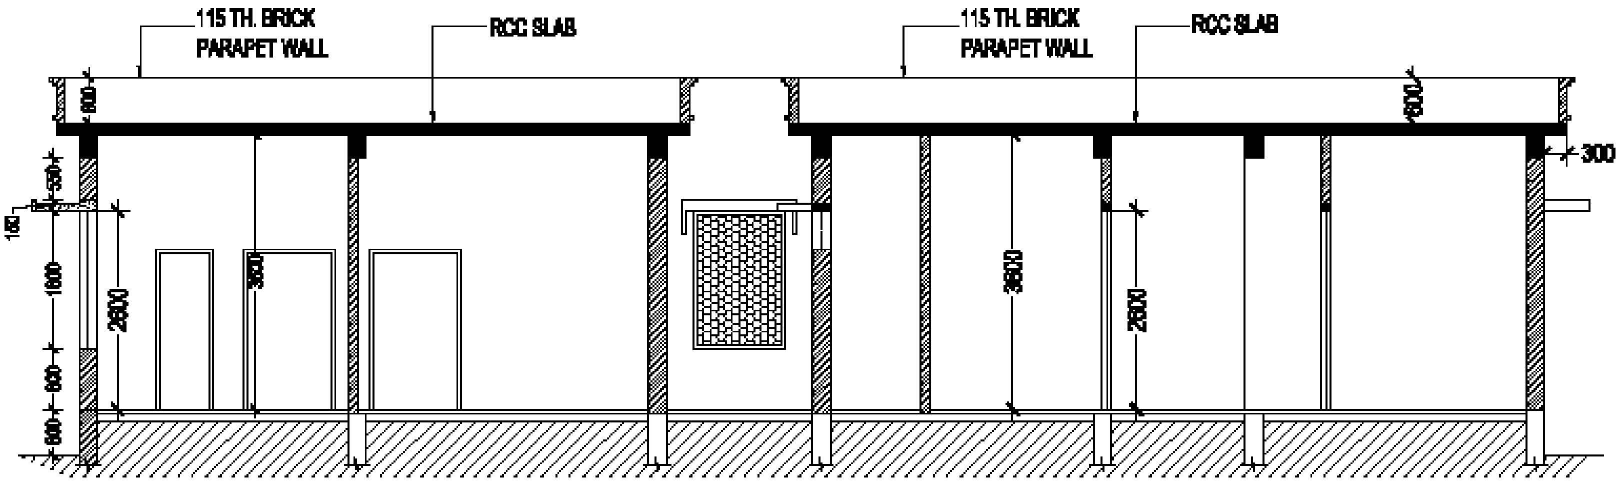

SECTION AT AA'

NOTE :

1. CONTRACTOR TO CHECK AND VERIFY ALL DIMENSIONS BEFORE EXECUTION OF THE WORK.
2. FIGURED DIMENSIONS SHALL BE FOLLOWED.
3. ALL DIMENSIONS GIVEN ARE IN MILLIMETERS UNLESS OTHERWISE SPECIFIED.

CLIENT:
TELANGANA STATE MEDICAL SERVICESAND INFRASTRUCTURE DEVELOPMENT CORPORATION

PROJECT TITLE:
PREPARATION OF SURVEY MAP AND ASSET MAPPING FOR PHC AT BHANOOR (V) MEDAK DISTRICT

TITLE:
[illegible] SURVEY LAYOUT PLAN OF [illegible] PHC HOSPITAL AT [illegible], [illegible] (M), MEDAK (D), TELANGANA STATE.

ELEVATION & SECTION
PHC BLOCK-A

SCALE	NTS
DATE	[illegible]
DRAWN	[illegible]
CHECKED	[illegible]

CONSULTANT :

S. KUMAR
ARCHITECTS & ENGINEERS
[illegible]

DWG.NO. **SK-BAN-A-04**

EXISTING SURVEY LAYOUT PLAN OF BHANOOR PHC HOSLPITAL AT BHANOOR(V) , PATANCHARU (M), MEDAK (D), TELANGANA STATE.

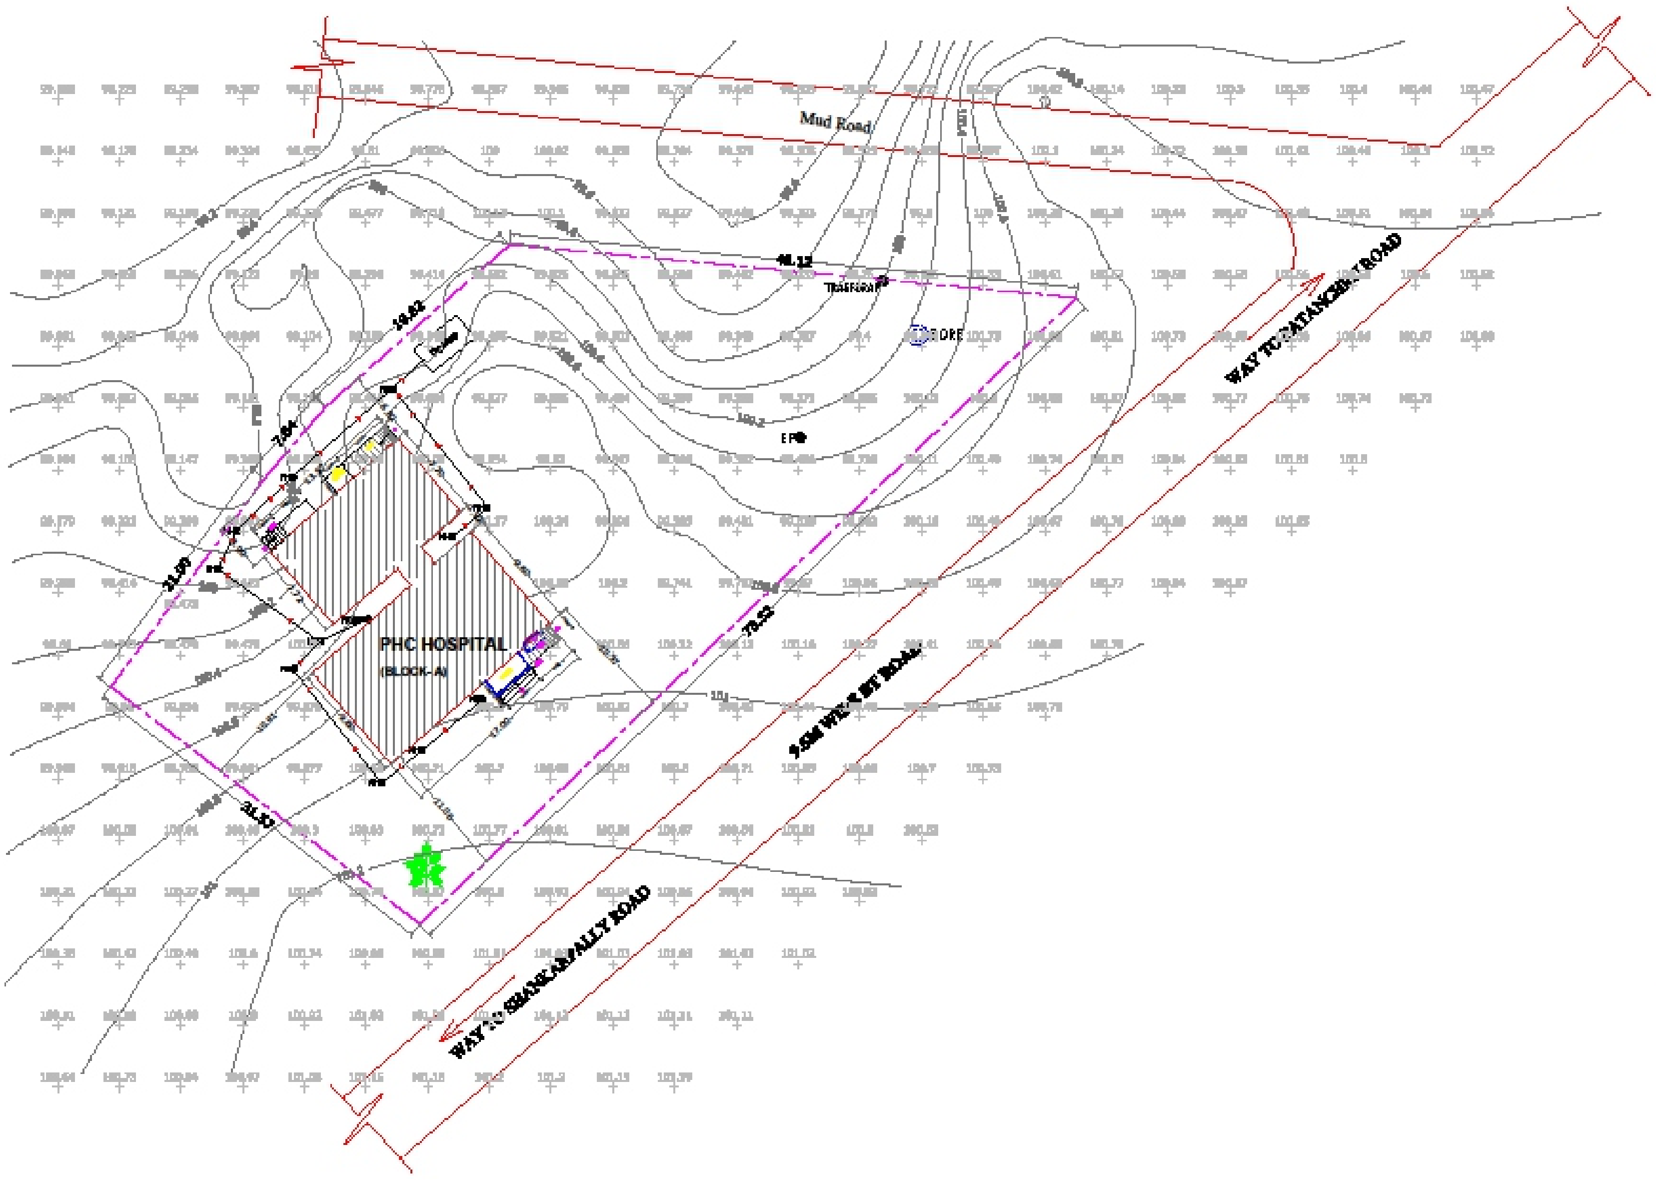

NOTE :
1. CONTRACTOR TO CHECK AND VERIFY ALL DIMENSIONS BEFORE EXECUTION OF THE WORK.
2. FIGURED DIMENSIONS SHALL BE FOLLOWED.
3. ALL DIMENSIONS GIVEN ARE IN MILLIMETERS UNLESS OTHERWISE SPECIFIED.

N

EXISTING BUILDING

LEGEND	
ROAD	
BOUNDARY LINE	
MAN HOLE	MH MH
BORE WELL	BORE
ELECTRIC POLE	EP
NEEM TREE	

AREA STATEMENT:-

CLIENT:
TELANGANA STATE MEDICAL SERVICESAND INFRASTRUCTURE DEVELOPMENT CORPORATION

PROJECT TITLE:

TITLE:

EXISTING SITE PLAN

SCALE	NTS
DATE	JUNE 2016
DRAWN	RATAN
CHECKED	VRINK

CONSULTANT :
S. KUMAR
ARCHITECTS & ENGINEERS
H.No: 3-9-7/4/8, 1st Floor ADRN Hospital Lane, SharadaNagar,Ramanthapur,Hyderabad -500013.
T.S.Ph. No : 040-27032699; +919885852938;
E.mail :kumar.architectsengineers@gmail.com.
web:http://skumarconsultants.com/home

DRG.NO. SK-BAN-A-01