PREPARATION OF SURVEY MAP AND ASSET MAPPING FOR PHC AT RANGAMPET (V), KULCHARAM (M), MEDAK (D) TELANGANA STATE

AUGUST 2016

PREPARED FOR

TELANGANA STATE MEDICAL SERVICES AND INFRASTRUCTURE DEVELOPMENT CORPORATION

PREPARED BY

S.KUMAR Architects & Engineers
H.no. 3-9-7/4/B, Sharadanagar,
Ramanthapur, Hyderabad-500013
Ph.no. 040-27032699, 9885852938

DETAILS OF EXISTING PHC HOSPITAL AT RANGAMPET(V), KULCHARAM (M), MEDAK (D)

Telangana State

Total Site Area - 0.70 ACRES (or) 2866.9878 SQM

Total Construction Plinth Area - 265.62 SQM

Open Area -2601.3678 SQM

Road Area - NO ROAD

SNO	Description	Structure	Area of Structure (Sqm)	Number of floors	Height (M)	Frame Type	Structural Assessment	Year of Construction
1	**RANGAMPET** PHC BULDING BLOCK-A	RCC Sub Structure & Super Structure	GF –265.62	Ground f	3.65	Rigid Frame	STABLE AS ON DATE,NOT RECOMMENDED FOR EXTRA FLOORS	–

FRONT ELEVATION

LEFT SIDE ELEVATION

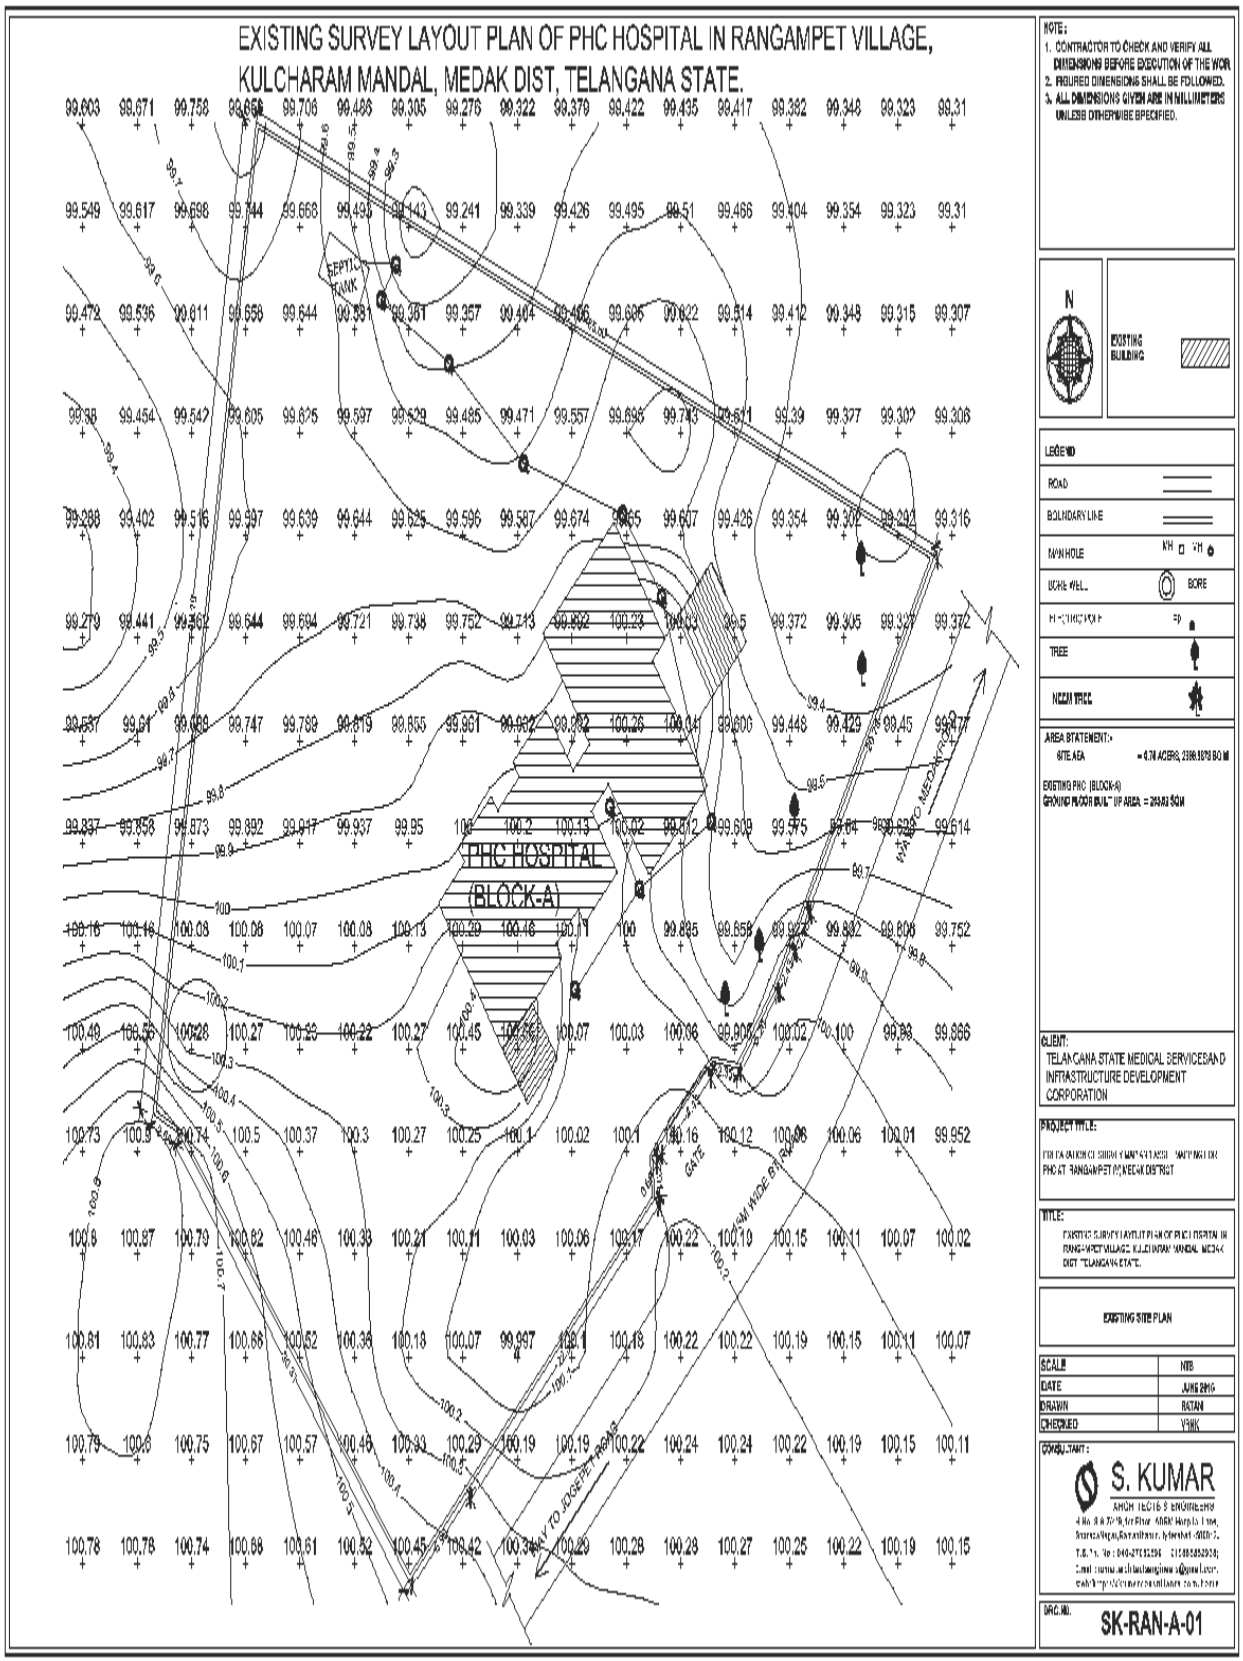

NOTE:
1. CONTRACTOR TO CHECK AND VERIFY ALL DIMENSIONS BEFORE EXECUTION OF THE WOR
2. FIGURED DIMENSIONS SHALL BE FOLLOWED.
3. ALL DIMENSIONS GIVEN ARE IN MILLIMETERS UNLESS OTHERWISE SPECIFIED.

N

EXISTING BUILDING

LEGEND

ROAD	
BOUNDARY LINE	
MANHOLE	MH □ WM ●
BORE WELL	BORE
ELECTRIC POLE	EP
TREE	
NEEM TREE	

AREA STATEMENT:-


CLIENT:
TELANGANA STATE MEDICAL SERVICES AND INFRASTRUCTURE DEVELOPMENT CORPORATION

PROJECT TITLE:

TITLE:
EXISTING SURVEY LAYOUT PLAN OF PHC HOSPITAL IN RANGAMPET VILLAGE, KULCHARAM MANDAL, MEDAK DIST, TELANGANA STATE.

EXISTING SITE PLAN

SCALE	NTS
DATE	JUNE 2016
DRAWN	RATAN
CHECKED	VSHK

CONSULTANT:
S. KUMAR
ARCHITECTS & ENGINEERS

DRG.NO. SK-RAN-A-01

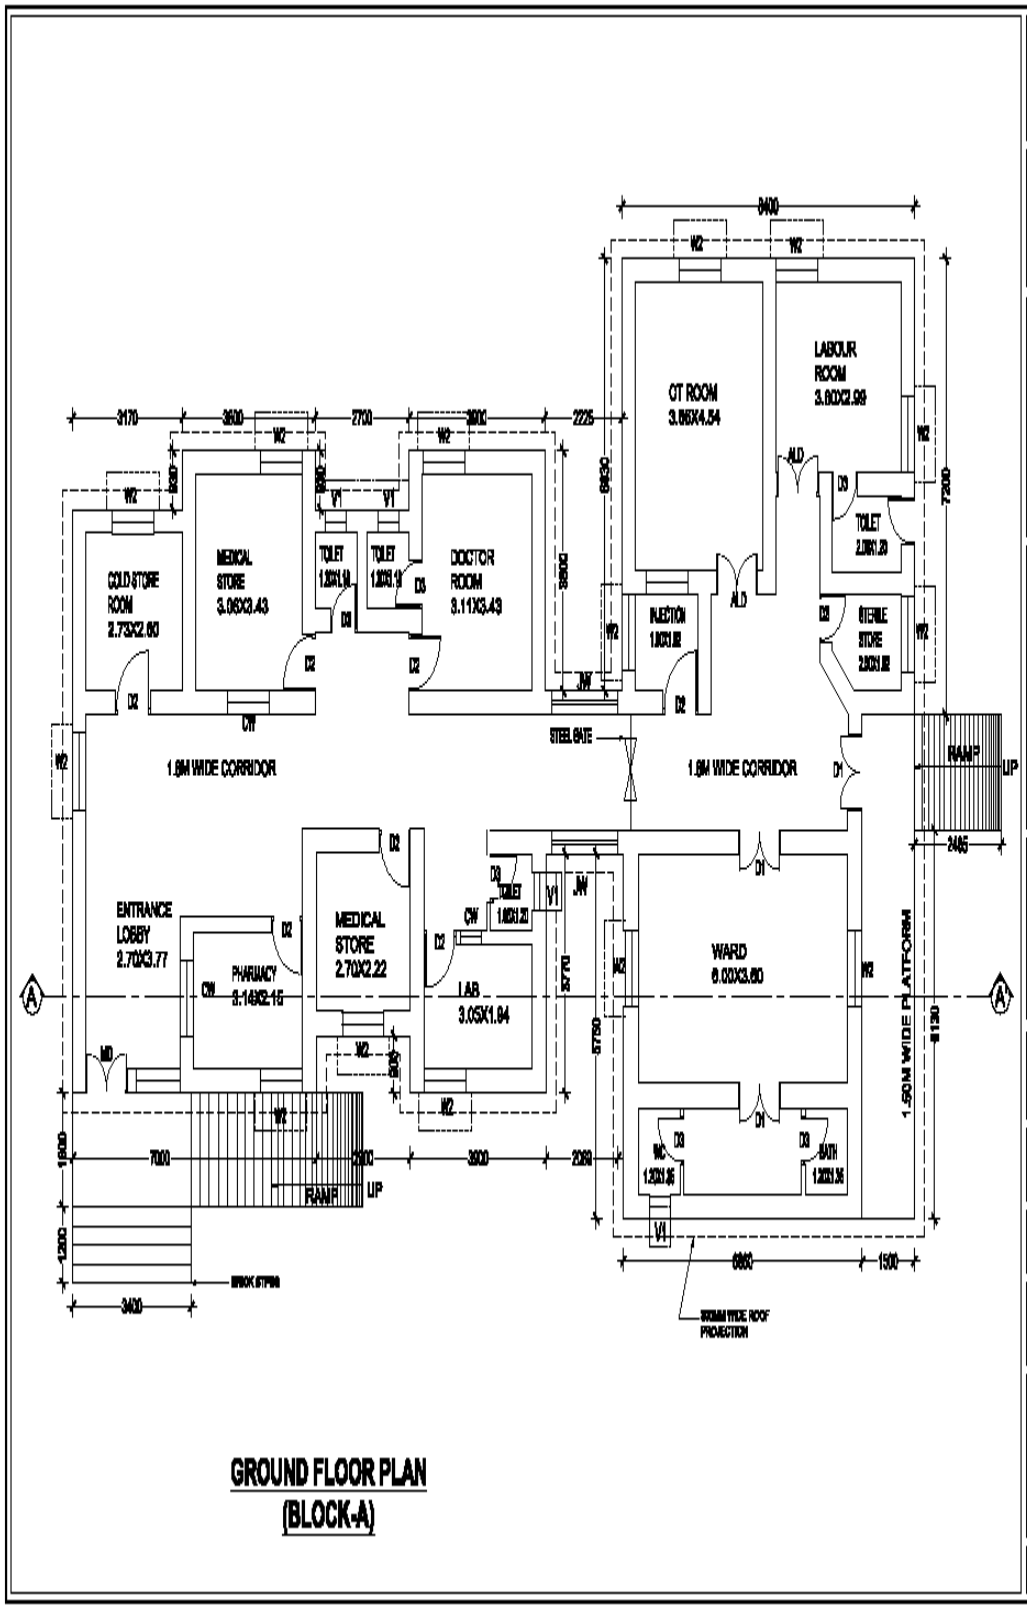

GROUND FLOOR PLAN
(BLOCK-A)

NOTE :

1. CONTRACTOR TO CHECK AND VERIFY ALL DIMENSIONS BEFORE EXECUTION OF THE WORK.
2. FIGURED DIMENSIONS SHALL BE FOLLOWED.
3. ALL DIMENSIONS GIVEN ARE IN MILLIMETRES UNLESS OTHERWISE SPECIFIED.

EXISTING BUILDING

DESCRIPTION OF PHC (BLOCK-A)	

BOQ SCHEDULE OF OPENINGS

TYPE	DESCRIPTION	SIZE
MD	MAIN DOOR	1050 X 2550
ALD	ALUMINIUM DOOR	1000 X 2350
D1	DOUBLE SHUTTER DOOR	1800 X 2000
D2	SINGLE SHUTTER DOOR	900 X 2000
D3	SINGLE SHUTTER DOOR	750 X 2100
W1	WINDOW	1200 x 1200
W2	WINDOW	1200 x 1200
JW	JALI WINDOW	1200 x 1200
CW	COUNTER WINDOW	1200 x 1200
V1	VENTILATOR	600 X 600

AREA STATEMENT:-

PROPOSED GROUND FLOOR BUILT UP AREA = 358.08 SQM
PORTICO AREA 00% = 0.00 SQM
TOTAL AREA = 358.08 SQM

CLIENT:

TELANGANA STATE MEDICAL SERVICES AND INFRASTRUCTURE DEVELOPMENT CORPORATION

PROJECT TITLE:




GROUND FLOOR PLAN

SCALE	NTS
DRAWN	RATAN
CHECKED	VENU

CONSULTANT :

S. KUMAR
ARCHITECTS & ENGINEERS

DRG.No. SK-RAN-A-02

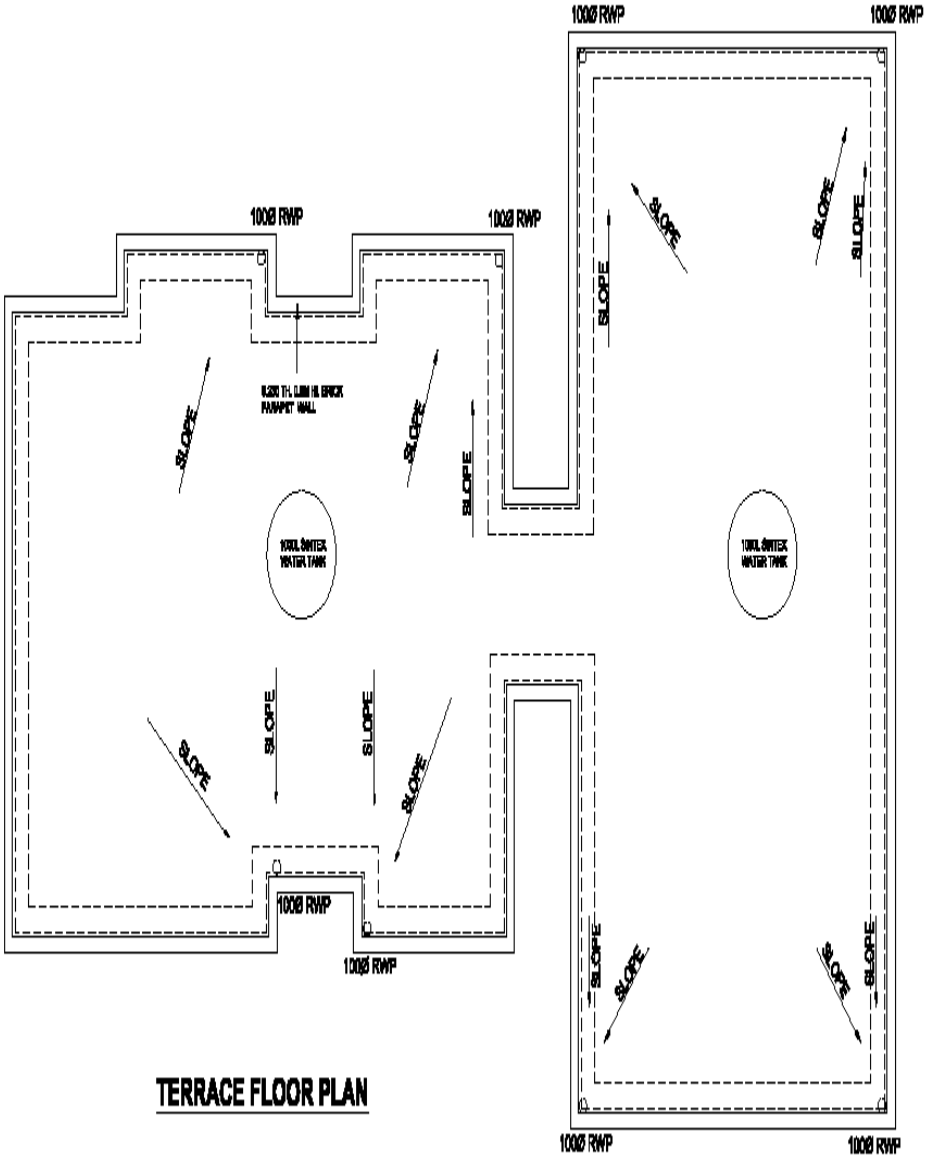

TERRACE FLOOR PLAN

NOTE :

1. CONTRACTOR TO CHECK AND VERIFY ALL DIMENSIONS BEFORE EXECUTION OF THE WORK.
2. FIGURED DIMENSIONS SHALL BE FOLLOWED.
3. ALL DIMENSIONS GIVEN ARE IN MILLIMETERS UNLESS OTHERWISE SPECIFIED.

N

EXISTING BUILDING

TOTAL AREA = 54.48 SQM

CLIENT:

TELANGANA STATE MEDICAL SERVICES AND INFRASTRUCTURE DEVELOPMENT CORPORATION

PROJECT TITLE:

PREPARATION OF SURVEY MAP AND ASSET MAPPING FOR PHC AT RANGAMPET(V) MEDAK DISTRICT

TITLE:


TERRACE FLOOR PLAN

SCALE	NTS
DATE	JAN 2019
DRAWN	SATISH
CHECKED	VENU

CONSULTANT :

S. KUMAR
ARCHITECTS & ENGINEERS

DRG. NO.

SK-RAN-A-03

NOTE :

1. CONTRACTOR TO CHECK AND VERIFY ALL DIMENSIONS BEFORE EXECUTION OF THE WORK.
2. FIGURED DIMENSIONS SHALL BE FOLLOWED.
3. ALL DIMENSIONS GIVEN ARE IN MILLIMETERS UNLESS OTHERWISE SPECIFIED.

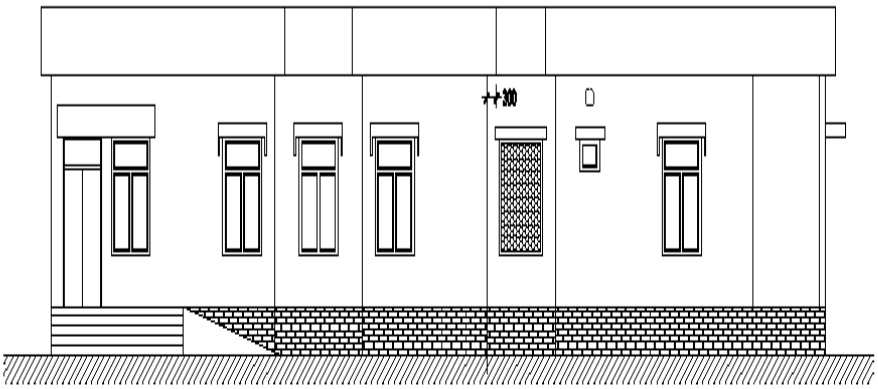

FRONT ELEVATION

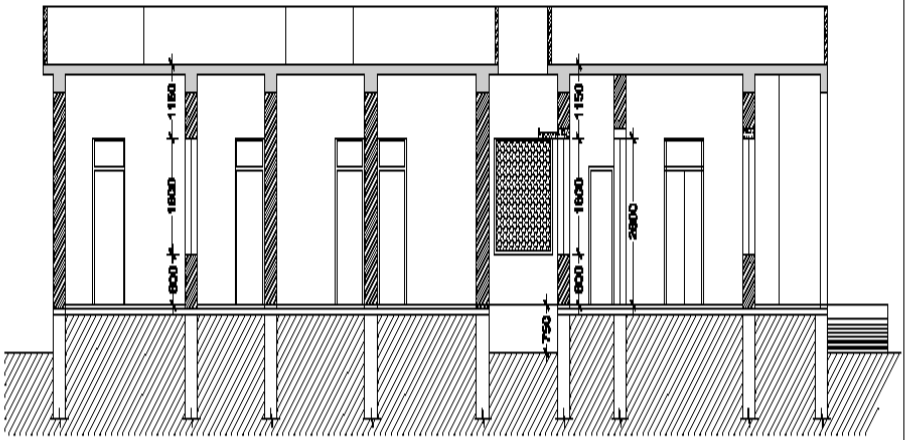

SECTION AT AA'

CLIENT:
TELANGANA STATE MEDICAL SERVICEBAND INFRASTRUCTURE DEVELOPMENT CORPORATION

PROJECT TITLE:


ELEVATION & SECTION

SCALE	NTS
DATE	JAN 2019
DRAWN	SATYA
CHECKED	VENK

CONSULTANT :

S. KUMAR
ARCHITECTS & ENGINEERS

DRAWING

SK-RAN-A-04

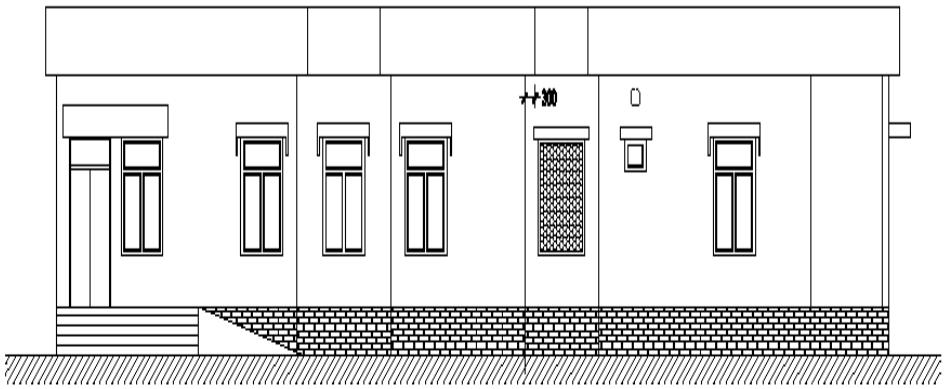

FRONT ELEVATION

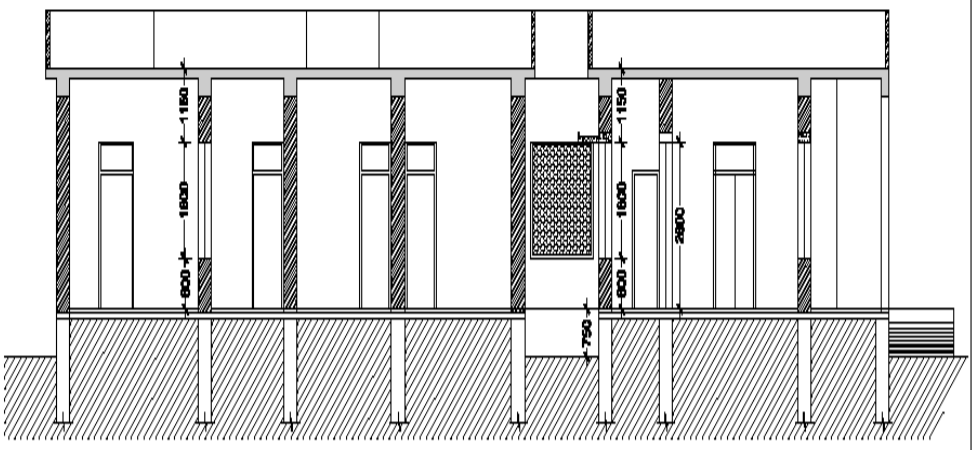

SECTION AT AA'

NOTE :

1. CONTRACTOR TO CHECK AND VERIFY ALL DIMENSIONS BEFORE EXECUTION OF THE WORK.
2. FIGURED DIMENSIONS SHALL BE FOLLOWED.
3. ALL DIMENSIONS GIVEN ARE IN MILLIMETERS UNLESS OTHERWISE SPECIFIED.

CLIENT:
TELANGANA STATE MEDICAL SERVICE&AMD INFRASTRUCTURE DEVELOPMENT CORPORATION

PROJECT TITLE:


ELEVATION & SECTION

SCALE	NTS
DATE	JAN 2019
DRAWN	SATYA
CHECKED	VENK

CONSULTANT :

S. KUMAR
ARCHITECTS & ENGINEERS

H.No: 9-9-744/B,1st Floor, AGRA Hospital Lane, Sharada Nagar, Ramanthapur,Hyderabad -500013.

DRG.NO.
SK-RAN-A-04

EXISTING SURVEY LAYOUT PLAN OF PHC HOSPITAL IN RANGAMPET VILLAGE, KULCHARAM MANDAL, MEDAK DIST, TELANGANA STATE.

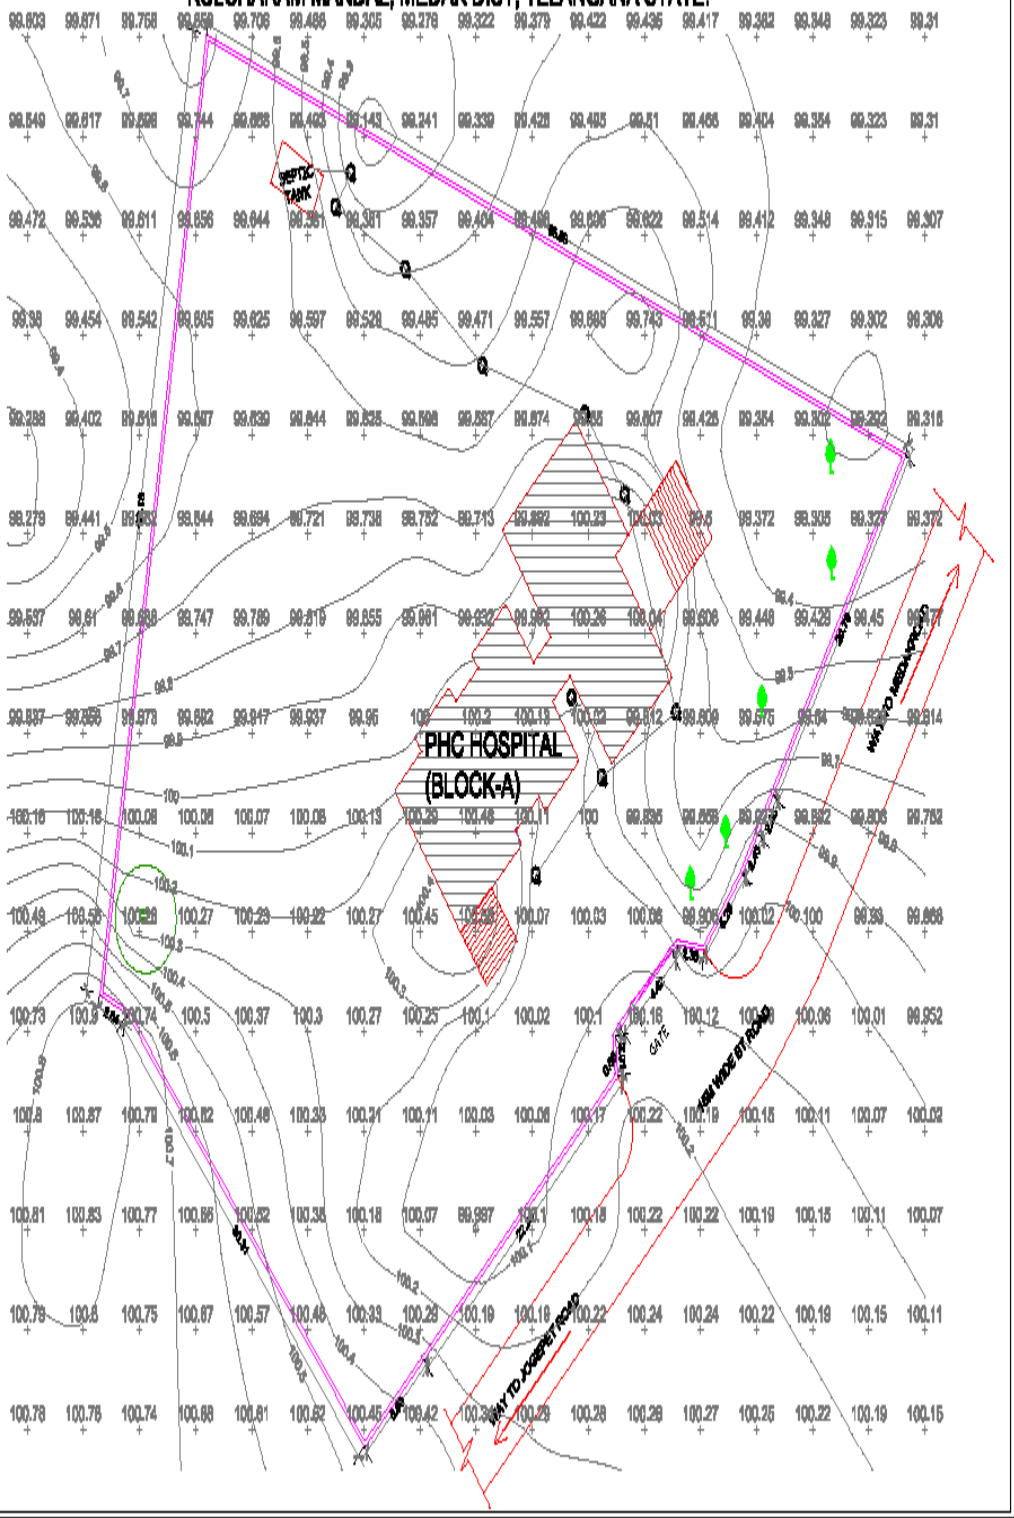

NOTE :
1. CONTRACTOR TO CHECK AND VERIFY ALL DIMENSIONS BEFORE EXECUTION OF THE WORK.
2. FIGURED DIMENSIONS SHALL BE FOLLOWED.
3. ALL DIMENSIONS GIVEN ARE IN MILLIMETERS UNLESS OTHERWISE SPECIFIED.

N

EXISTING BUILDING

LEGEND

ROAD

BOUNDARY LINE

MAN HOLE MH MH

BORE WELL BORE

ELECTRIC POLE EP

TREE




CLIENT:
TELANGANA STATE MEDICAL SERVICES AND INFRASTRUCTURE DEVELOPMENT CORPORATION

PROJECT TITLE:
PREPARATION OF SURVEY MAP AND ASSET MAPPING FOR PHC AT RANGAMPET (V) MEDAK DISTRICT

TITLE:
EXISTING SURVEY LAYOUT PLAN OF PHC HOSPITAL IN RANGAMPET VILLAGE, KULCHARAM MANDAL, MEDAK DIST, TELANGANA STATE.

EXISTING SITE PLAN

SCALE	NTS

CONSULTANT :
S. KUMAR
ARCHITECTS & ENGINEERS

DRG.NO. 5K-RAN-A-01